

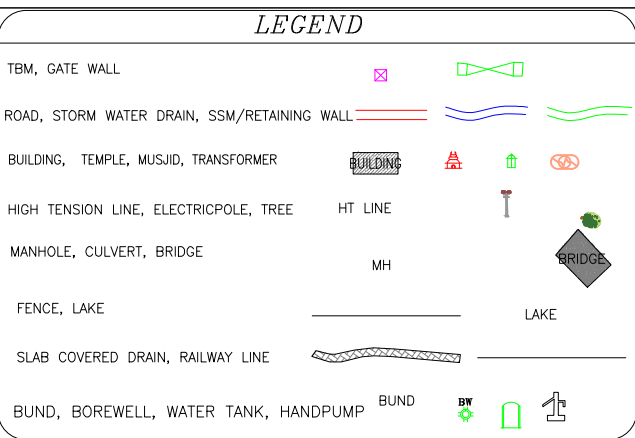
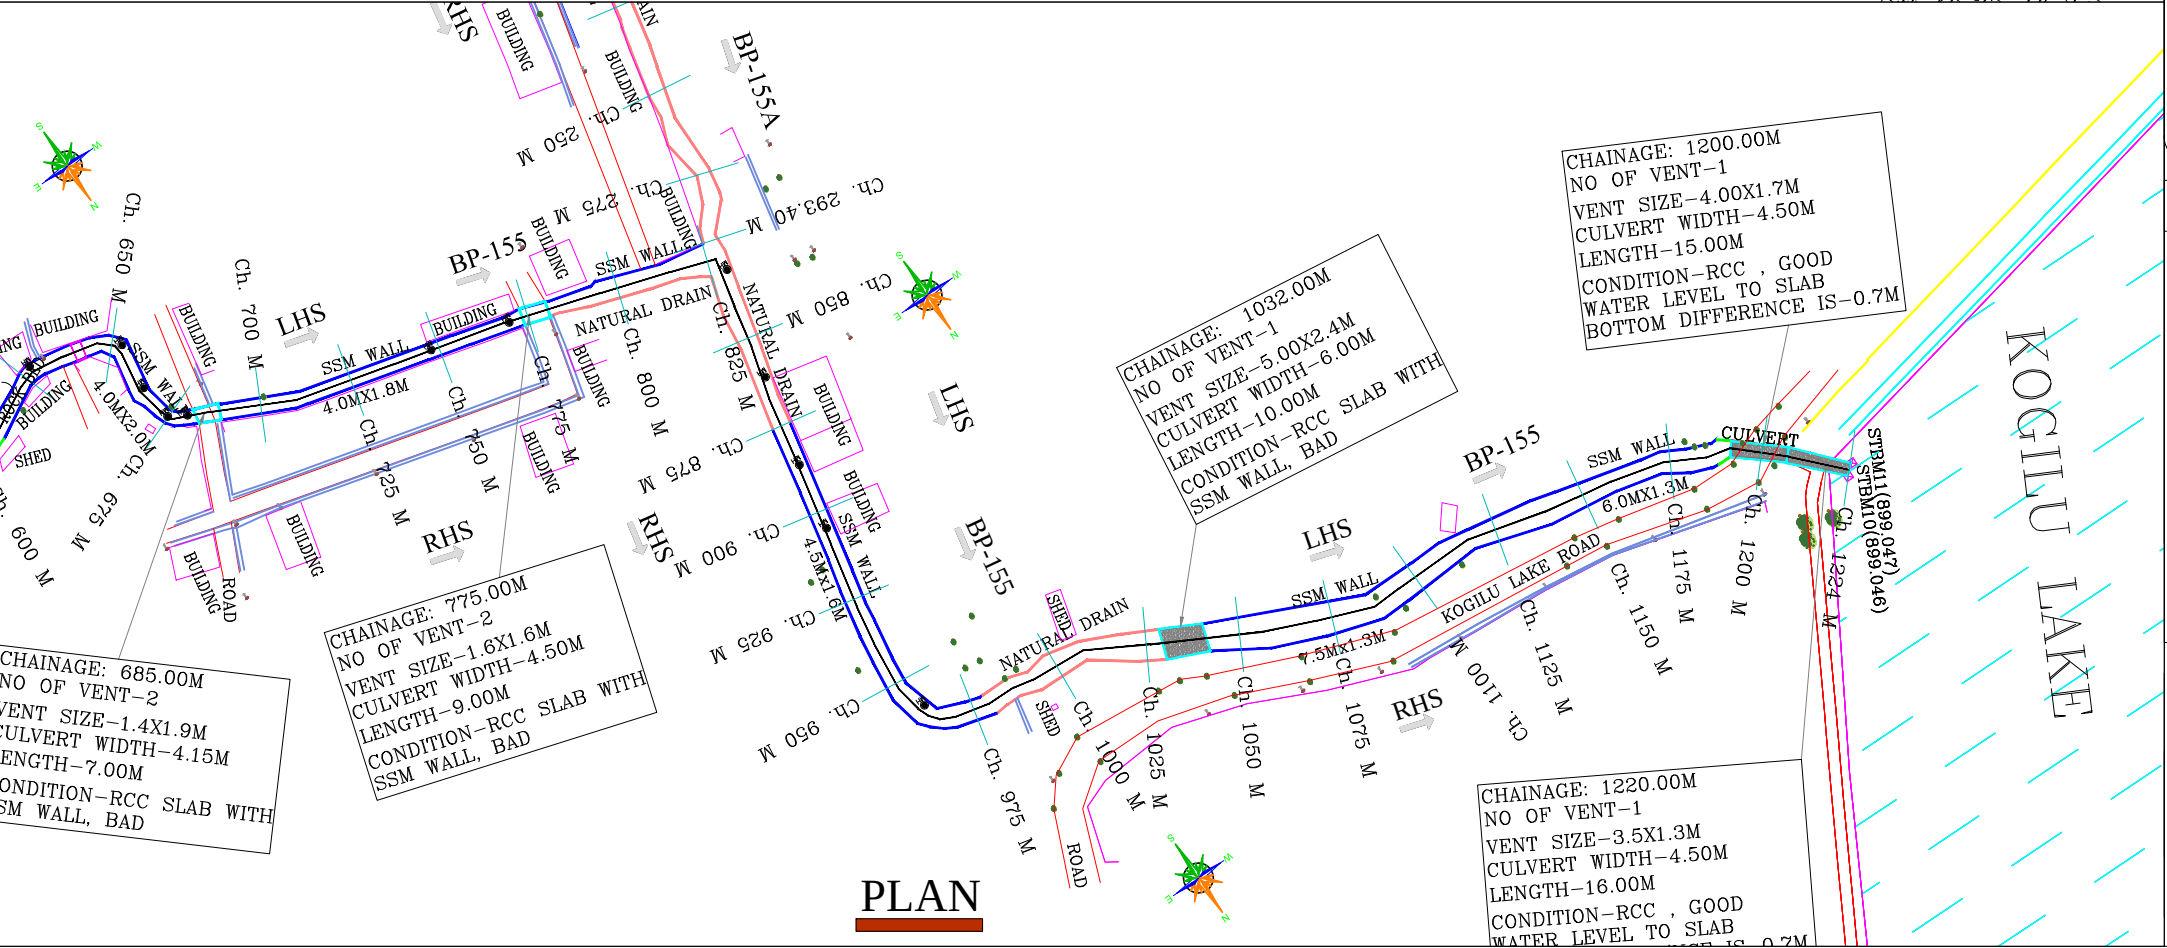
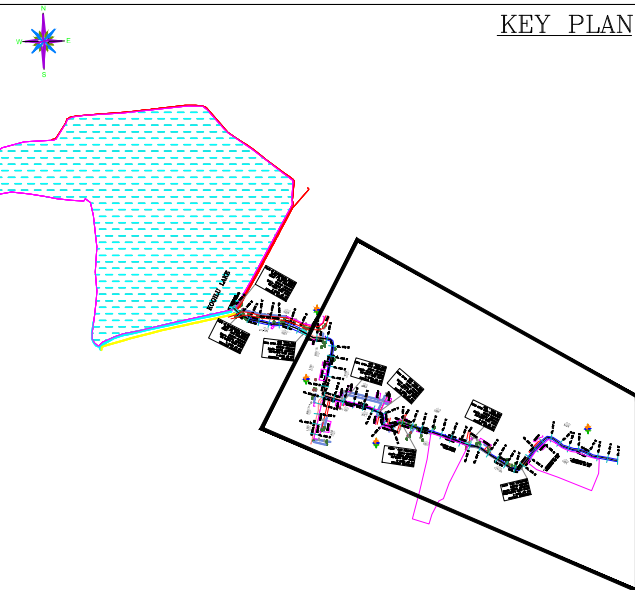


BP-155

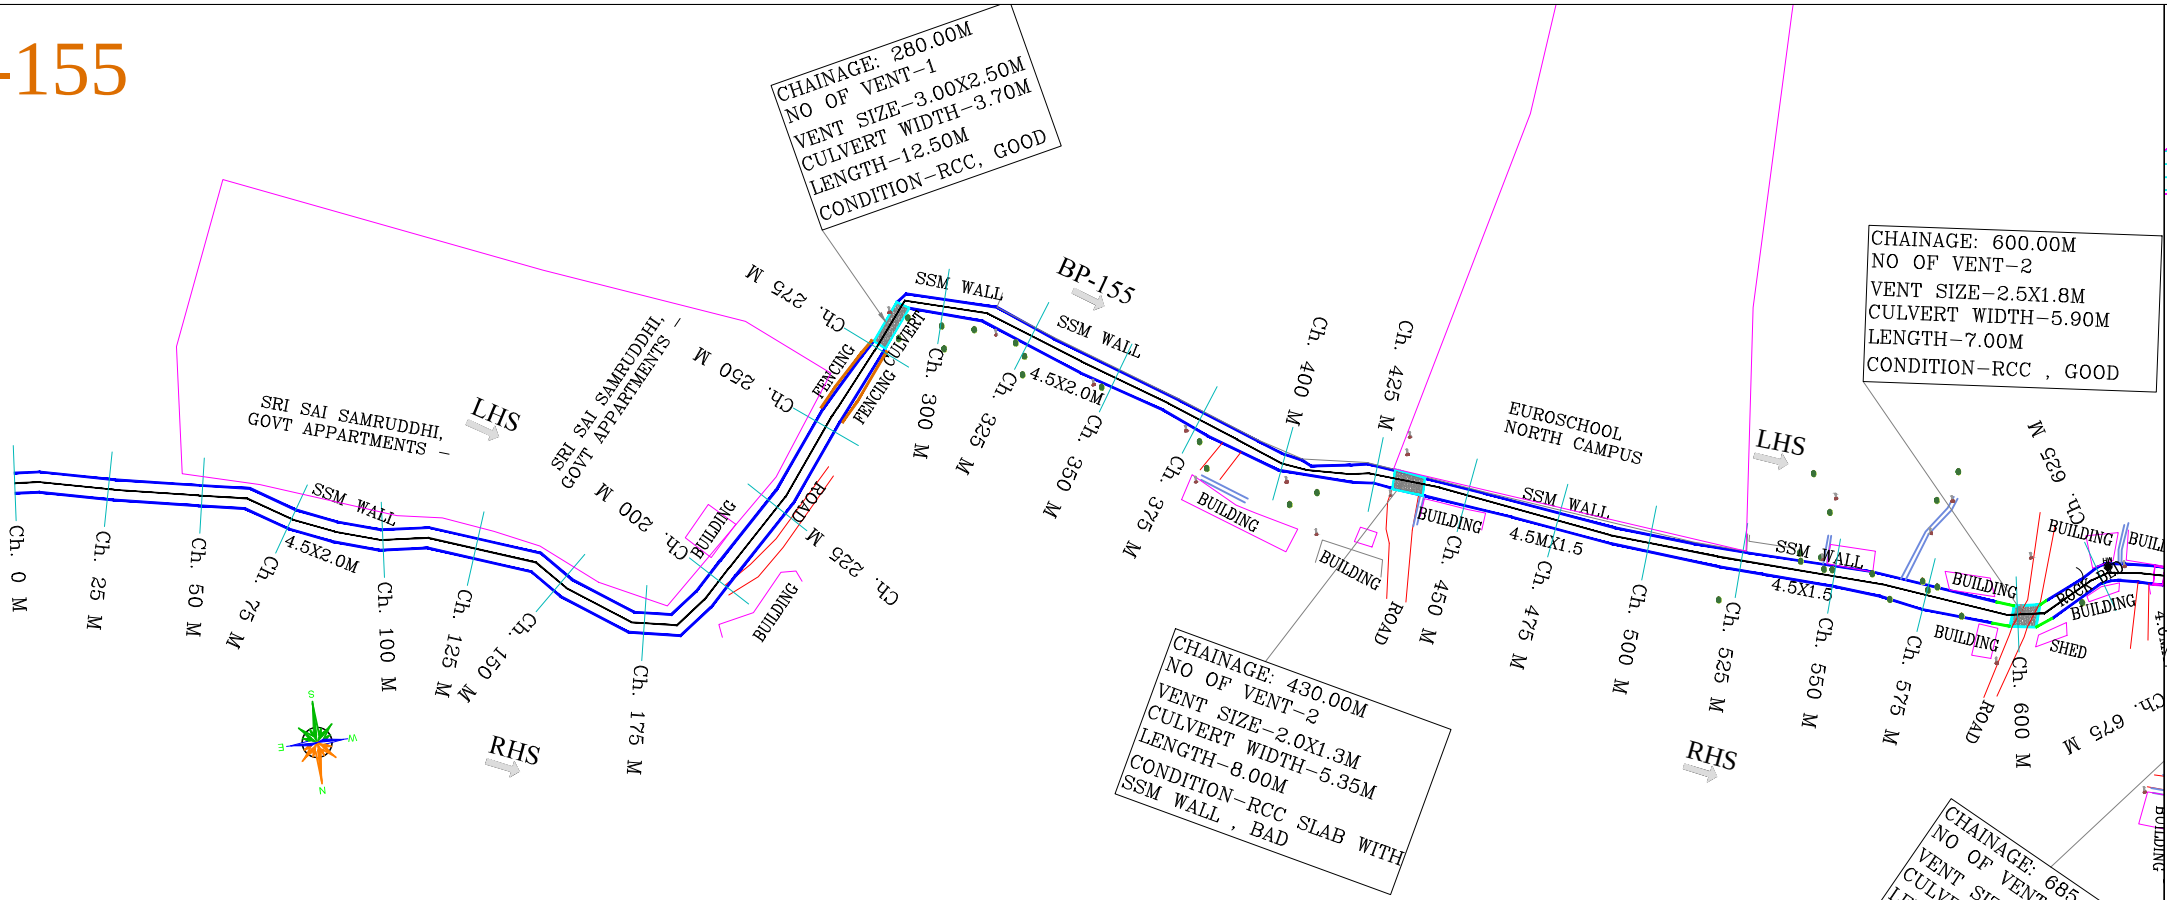

- NOTES:-**
- 01. ALL CHAINAGES AND LEVELS ARE IN METRE.
 - 02. DO NOT SCALE THIS DRAWING. ONLY WRITTEN DIMENSIONS SHALL BE FOLLOWED.
 - 03. THE LEVELS AND PROPOSED DRAIN DETAILS SHOWN ALL ARE AS PER EXISTING SITE CONDITIONS
 - 04. ALL DETAILS INDICATED IN THE DRAWINGS ARE WITH RESPECT TO DIRECTION OF FLOW.
 - 05. TO BE READ IN CONJUNCTION WITH RELEVANT DESIGN REPORTS AND DRAWINGS
 - 06. GROUND LEVEL INDICATED IN THE DRAWING IS THE LOWEST LEVEL EITHER ON L.H.S/R.H.S OF THE DRAIN
 - 07. FOR DETAILS REGARDING DRAIN WIDENING, ALIGNMENT MODIFICATION, SERVICE ROAD FORMATION ETC., RELEVANT REPORTS, STRIP PLAN & DRAWINGS TO BE REFERRED.
 - 08. FOR STRUCTURAL DETAILS FOR RCC RETAINING WALLS, OTHER STRUCTURES RELEVANT DRAWING TO BE REFERRED.
 - 09. EXPANSION JOINTS TO BE PROVIDED AT EVERY 20m. INTERVAL FOR RCC BOX DRAIN, RCC RETAINING WALL, DRAIN BED ETC.
 - 10. PROPER CARE SHOULD BE TAKEN FOR DRAIN ADJOINING STRUCTURES, WHILE EXECUTING THE WORK.
 - 11. DISCREPANCIES IF ANY, OWING TO SITE CONDITIONS SHALL BE BROUGHT TO THE NOTICE OF ENGINEER-IN-CHARGE BEFORE EXECUTION.
 - 12. AFTER DESILTING, CAVITIES TO BE FILLED, ERODED STONES TO BE RESTORED, POINTING & PLASTERING TO BE PROVIDED ON BOTH SIDES AS PER THE PROPOSALS SUGGESTED IN THE REPORT

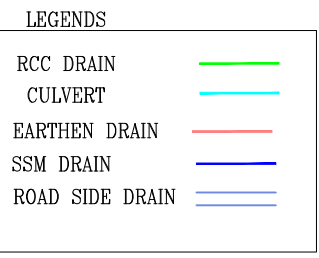

PLAN

CLIENT:- BRUHATH BENGALURU MAHANAGARA PALIKE	CONSULTANT :		CONSULTANT	ASSISTANT. ENGINEER SWD YELAHANKA ZONE BBMP	ASSL.EXECUTIVE ENGINEER SWD YELAHANKA ZONE BBMP	EXECUTIVE ENGINEER SWD YELAHANKA ZONE BBMP	CHIEF ENGINEER SWD BBMP	PRINT SCALE:1:2000
	BVH CONSULTING ENGINEERS							SHEET NO: 1
	#41/2, 6TH MAIN ROAD, JNANAJYOTHI NAGARA, JNANA BHARATHI, BANGALORE – 560 056 PH: 9964339888, TELE PHONE: (080) 23241948, E–mail: mbnk2278@yahoo.com							NOTE :- THIS DRAWING IS THE PROPERTY OF BVH CONSULTING ENGINEERS PVT LTD IT SHOULD NOT BE USED, COPIED OR REPRODUCED WITHOUT OUR WRITTEN PERMISSION.
NAME OF WORK:-CONSTRUCTION AND REMODELLING OF SWD BP-155 SAI SAMRUDDI APPARTMENT TO KOGILU LAKE IN BYATARAYANAPURA CONSTITUENCY IN YELAHANKA ZONE								

[illegible]




TBM, GATE WALL		
ROAD, STORM WATER DRAIN, SSM/RETAINING WALL		
BUILDING, TEMPLE, MUSJID, TRANSFORMER		
HIGH TENSION LINE, ELECTRICPOLE, TREE	HT LINE	
MANHOLE, CULVERT, BRIDGE	MH	
FENCE, LAKE		LAKE
SLAB COVERED DRAIN, RAILWAY LINE		
BUND, BOREWELL, WATER TANK, HANDPUMP	BUND	

01. ALL CHAINAGES AND LEVELS ARE IN METRE.
02. DO NOT SCALE THIS DRAWING. ONLY WRITTEN DIMENSIONS SHALL BE FOLLOWED.
03. THE LEVELS AND PROPOSED DRAIN DETAILS SHOWN ALL ARE AS PER EXISTING SITE CONDITIONS
04. ALL DETAILS INDICATED IN THE DRAWINGS ARE WITH RESPECT TO DIRECTION OF FLOW.
05. TO BE READ IN CONJUNCTION WITH RELEVANT DESIGN REPORTS AND DRAWINGS
06. GROUND LEVEL INDICATED IN THE DRAWING IS THE LOWEST LEVEL EITHER ON L.H.S/R.H.S OF THE DRAIN
07. FOR DETAILS REGARDING DRAIN WIDENING, ALIGNMENT MODIFICATION, SERVICE ROAD FORMATION ETC., RELEVANT REPORTS, STRIP PLAN & DRAWINGS TO BE REFERRED.
08. FOR STRUCTURAL DETAILS FOR RCC RETAINING WALLS, OTHER STRUCTURES RELEVANT DRAWING TO BE REFERRED.
09. EXPANSION JOINTS TO BE PROVIDED AT EVERY 20m. INTERVAL FOR RCC BOX DRAIN, RCC RETAINING WALL, DRAIN BED ETC.
10. PROPER CARE SHOULD BE TAKEN FOR DRAIN ADJOINING STRUCTURES, WHILE EXECUTING THE WORK.
11. DISCREPANCIES IF ANY, OWING TO SITE CONDITIONS SHALL BE BROUGHT TO THE NOTICE OF ENGINEER-IN-CHARGE BEFORE EXECUTION.
12. AFTER DESILTING, CAVITIES TO BE FILLED, ERODED STONES TO BE RESTORED, POINTING & PLASTERING TO BE PROVIDED ON BOTH SIDES AS PER THE PROPOSALS SUGGESTED IN THE REPORT


RCC DRAIN	
CULVERT	
EARTHEN DRAIN	
SSM DRAIN	
ROAD SIDE DRAIN	

CLIENT:- BRUHATH BENGALURU MAHANAGARA PALIKE Name of Work:-Construction and Remodelling of SWD BP-156 Kogilu Lake to jakkur lake via kogilu main road in Byatarayanapura Constituency in Yelahanka Zone	CONSULTANT : BVH CONSULTING ENGINEERS #41/2, 6TH MAIN ROAD, JNANAJYOTHI NAGARA, JNANA BHARATHI, BANGALORE – 560 056 PH: 9964339888, TELE PHONE: (080) 23241948, E–mail: mbnk2278@yahoo.com						PRINT SCALE:1:2000 SHEET NO: 1 NOTE :- THIS DRAWING IS THE PROPERTY OF BVH CONSULTING ENGINEERS PVT LTD IT SHOULD NOT BE USED, COPIED OR REPRODUCED WITHOUT OUR WRITTEN PERMISSION.
		CONSULTANT	ASSISTANT. ENGINEER SWD YELAHANKA ZONE BBMP	ASSt.EXECUTIVE ENGINEER SWD YELAHANKA ZONE BBMP	EXECUTIVE ENGINEER SWD YELAHANKA ZONE BBMP	CHIEF ENGINEER SWD BBMP	

BP-156

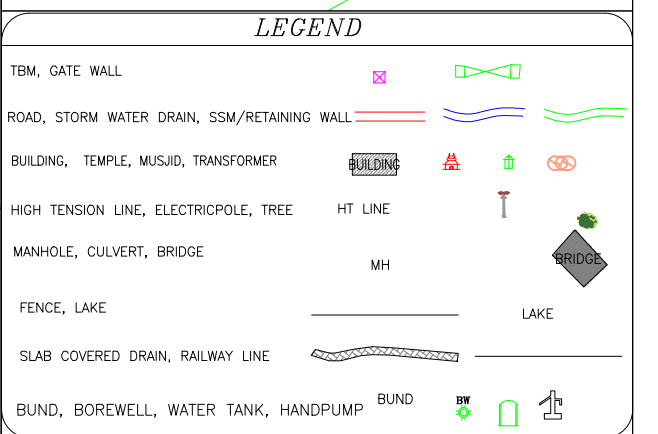
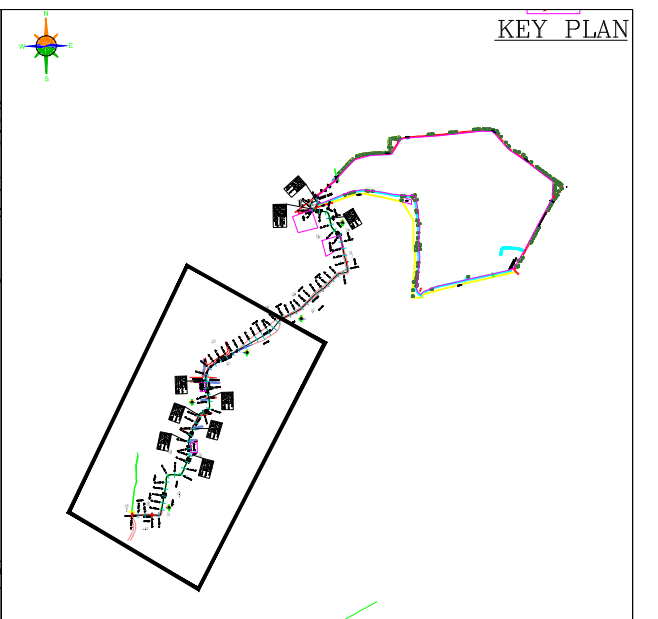
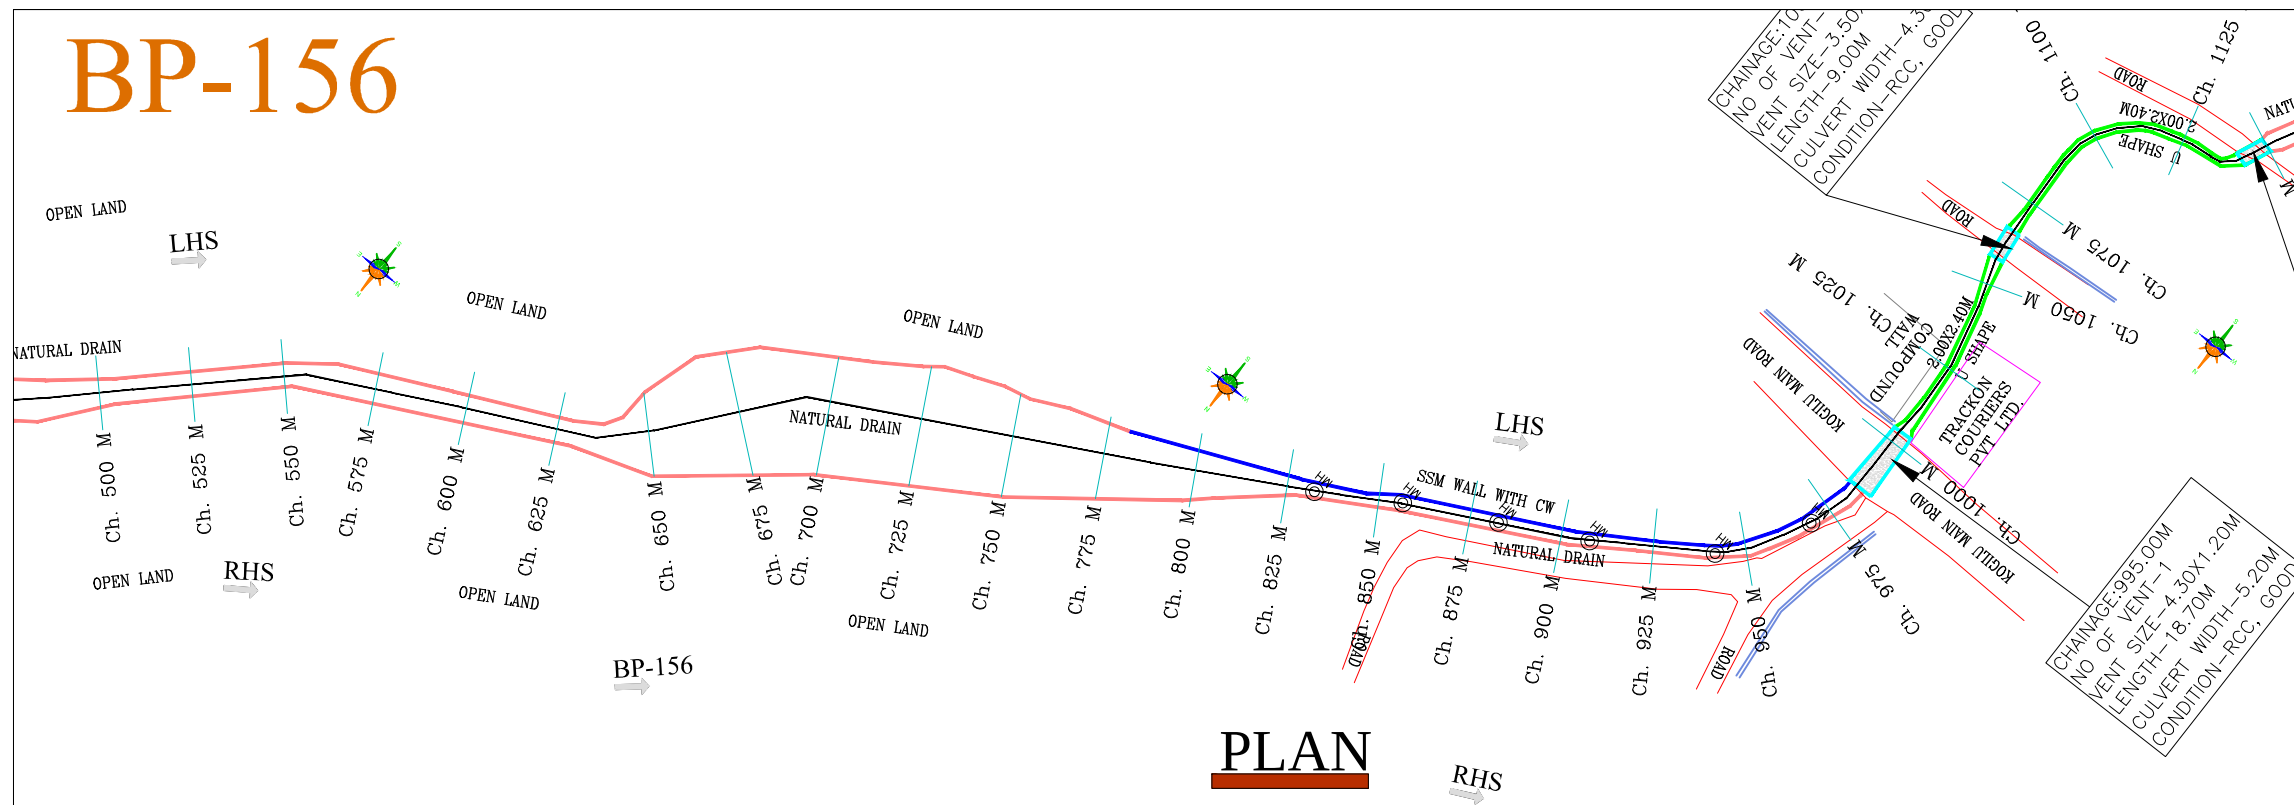


- NOTES:-
01. ALL 'CHAINAGES' AND 'LEVELS' ARE IN 'METRE'.
 02. DO NOT SCALE THIS DRAWING. ONLY WRITTEN DIMENSIONS SHALL BE FOLLOWED.
 03. THE LEVELS AND PROPOSED DRAIN DETAILS SHOWN ALL ARE AS PER EXISTING SITE CONDITIONS
 04. ALL DETAILS INDICATED IN THE DRAWINGS ARE WITH RESPECT TO DIRECTION OF FLOW.
 05. TO BE READ IN CONJUNCTION WITH RELEVANT DESIGN REPORTS AND DRAWINGS
 06. GROUND LEVEL INDICATED IN THE DRAWING IS THE LOWEST LEVEL EITHER ON L.H.S/R.H.S OF THE DRAIN
 07. FOR DETAILS REGARDING DRAIN WIDENING,ALIGNMENT MODIFICATION,SERVICE ROAD FORMATION ETC., RELEVANT REPORTS, STRIP PLAN & DRAWINGS TO BE REFERRED.
 08. FOR STRUCTURAL DETAILS FOR RCC RETAINING WALLS, OTHER STRUCTURES RELEVANT DRAWING TO BE REFERRED.
 09. EXPANSION JOINTS TO BE PROVIDED AT EVERY 20m.INTERVAL FOR RCC BOX DRAIN, RCC RETAINING WALL, DRAIN BED ETC.
 10. PROPER CARE SHOULD BE TAKEN FOR DRAIN ADJOINING STRUCTURES, WHILE EXECUTING THE WORK.
 11. DISCREPANCIES IF ANY, OWING TO SITE CONDITIONS SHALL BE BROUGHT TO THE NOTICE OF ENGINEER-IN-CHARGE BEFORE EXECUTION.
 12. AFTER DESILTING,CAVITIES TO BE FILLED,ERODED STONES TO BE RESTORED,POINTING & PLASTERING TO BE PROVIDED ON BOTH SIDES AS PER THE PROPOSALS SUGGESTED IN THE REPORT

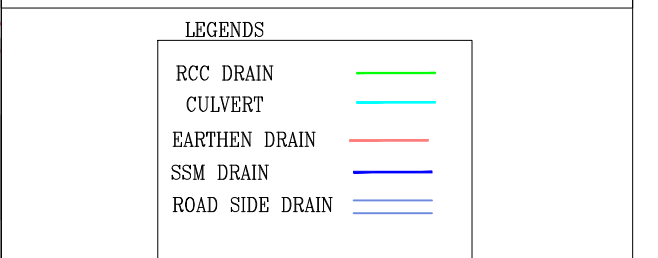


CLIENT:- BRUHATH BENGALURU MAHANAGARA PALIKE Name of Work:- Construction and Remodelling of SWD BP-156 Kogilu Lake to jakkur lake via kogilu main road in Byatarayanapura Constituency in Yelahanka Zone	CONSULTANT : BVH CONSULTING ENGINEERS #41/2, 6TH MAIN ROAD, JNANAJYOTHI NAGARA, JNANA BHARATHI, BANGALORE - 560 056 PH: 9964339888, TELE PHONE: (080) 23241948, E-mail: mbnk2278@yahoo.com	CONSULTANT	ASSISTANT. ENGINEER SWD YELAHANKA ZONE BBMP	ASS.EXECUTIVE ENGINEER SWD YELAHANKA ZONE BBMP	EXECUTIVE ENGINEER SWD YELAHANKA ZONE BBMP	CHIEF ENGINEER SWD BBMP	PRINT SCALE:1:2000
							SHEET NO: 2 NOTE :- THIS DRAWING IS THE PROPERTY OF BVH CONSULTING ENGINEERS PVT LTD IT SHOULD NOT BE USED, COPIED OR REPRODUCED WITHOUT OUR WRITTEN PERMISSION.

BP-157-B

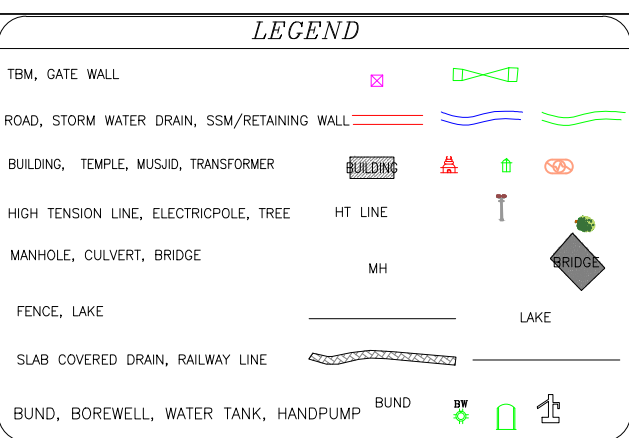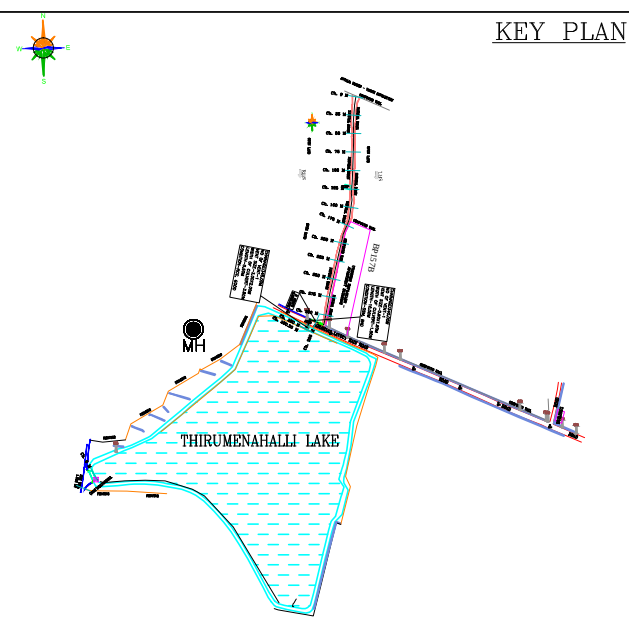
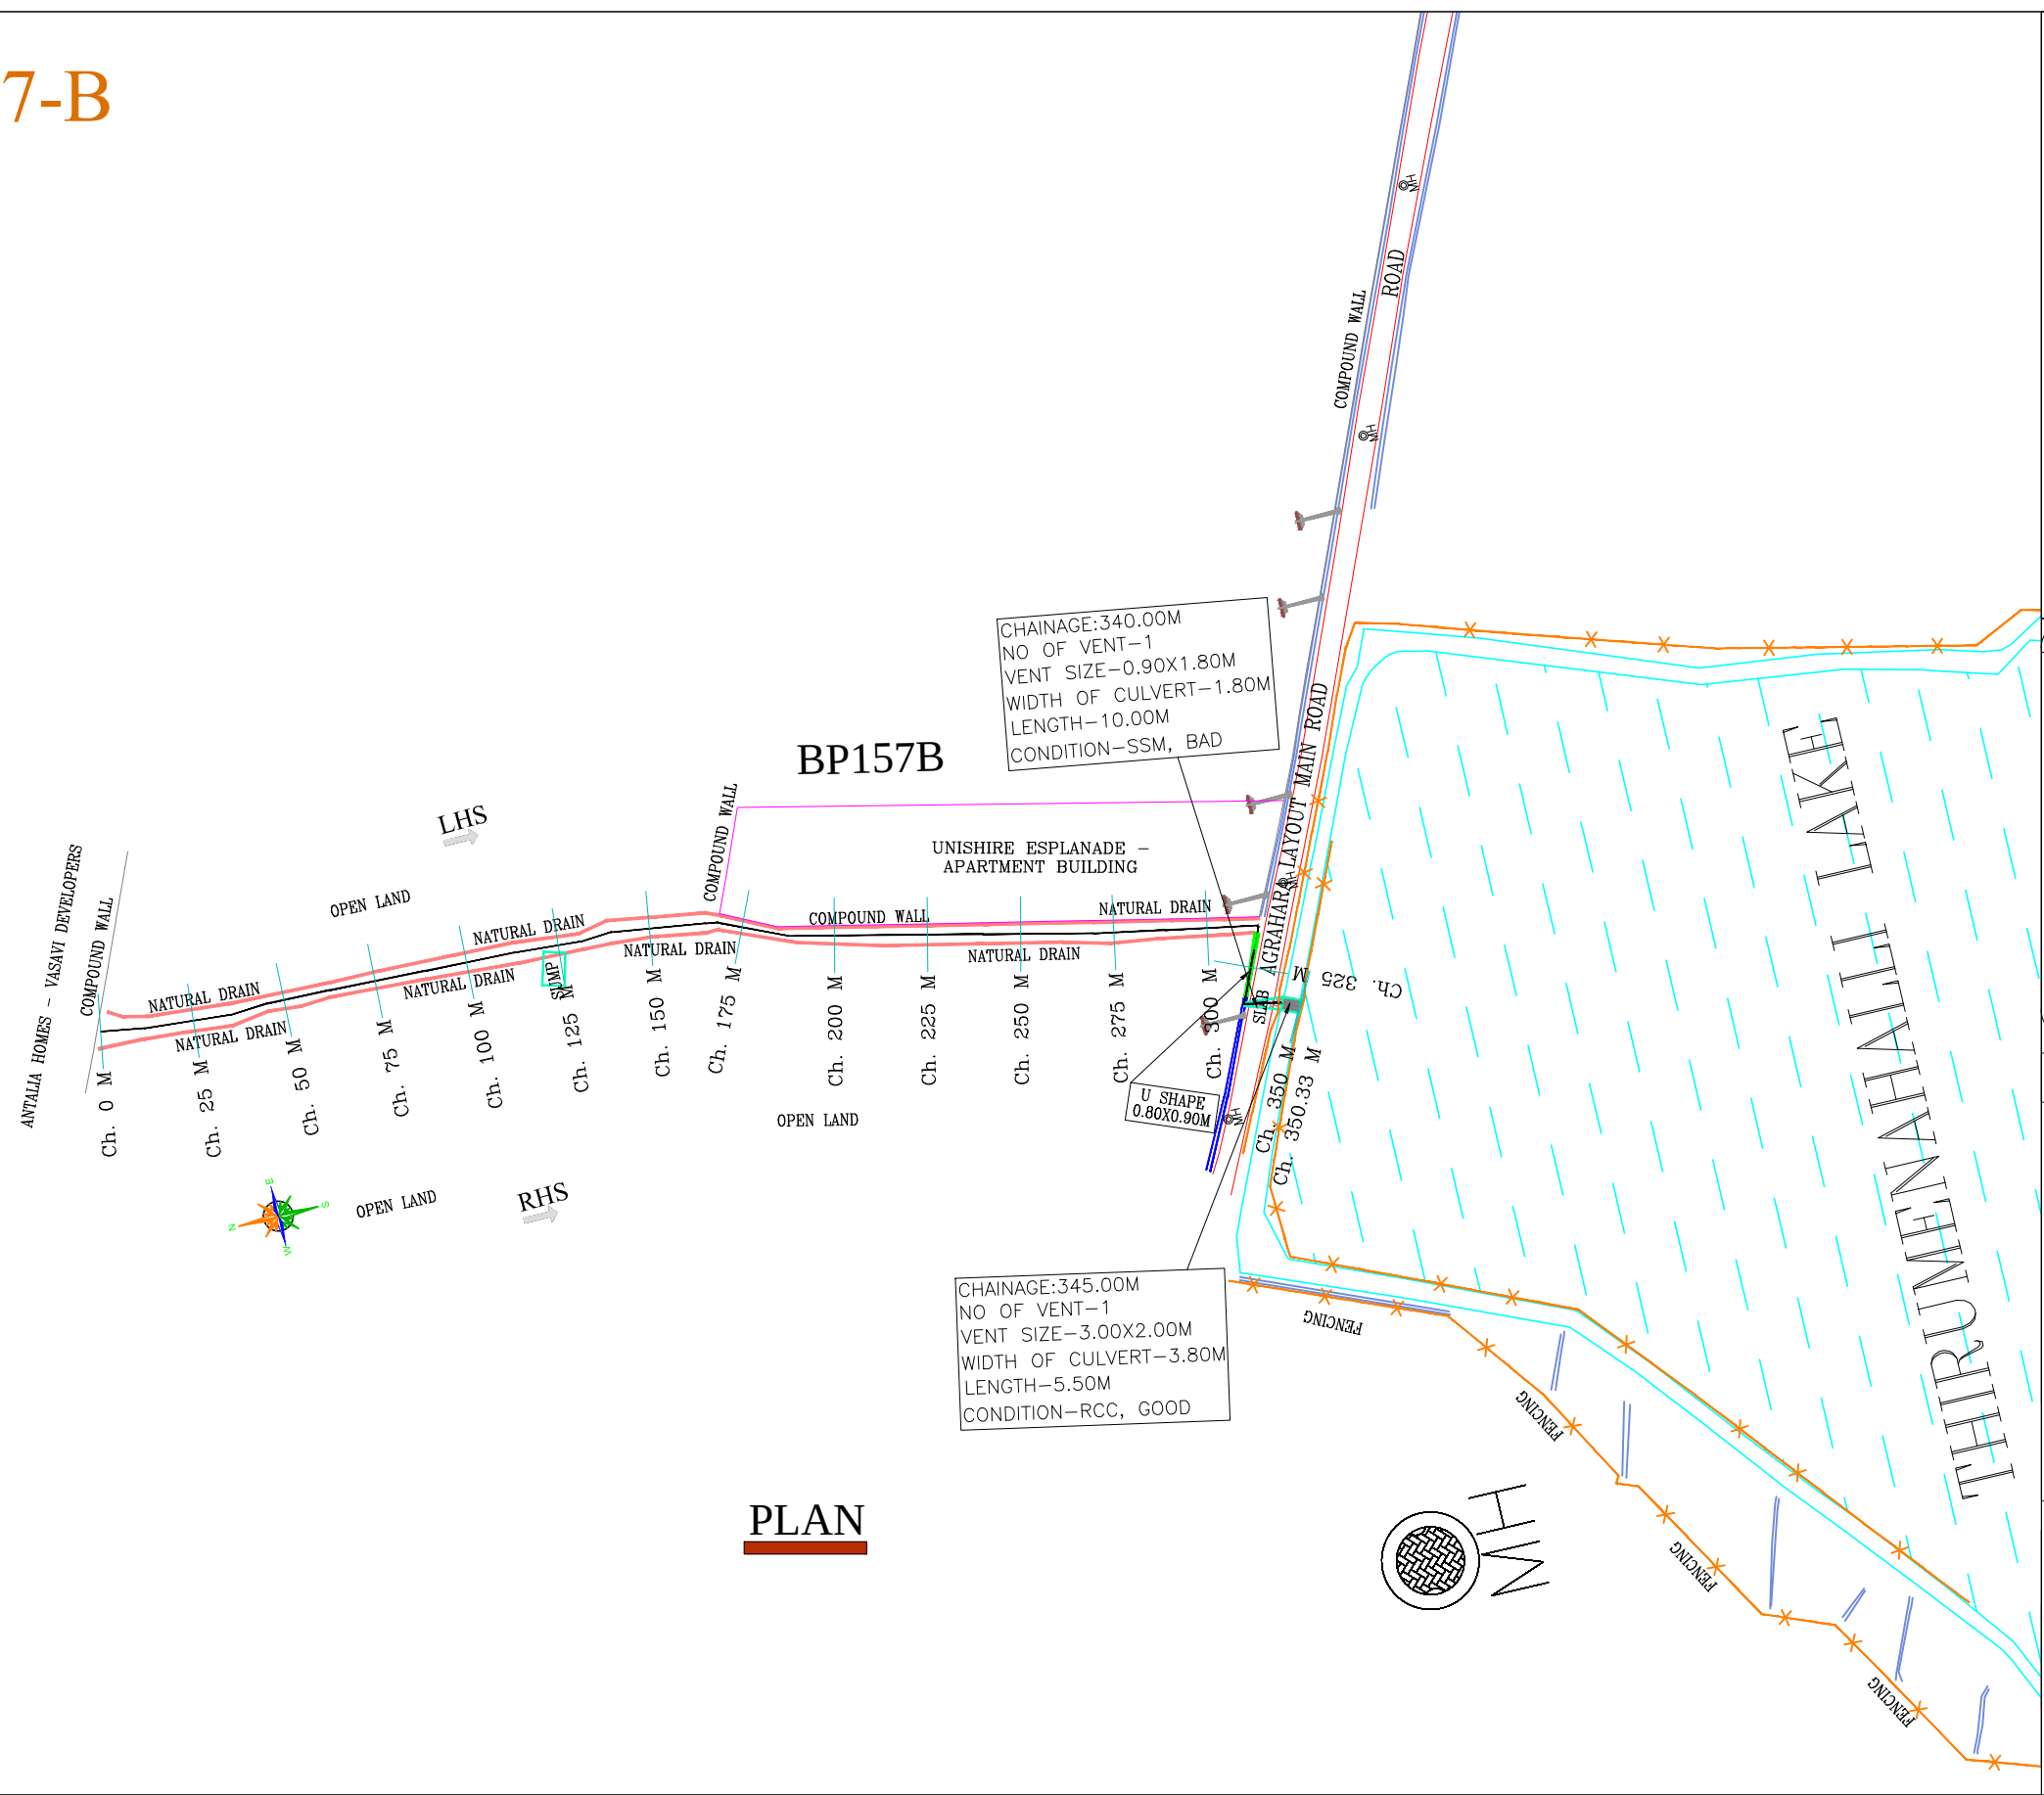


- NOTES:-**
01. ALL CHAINAGES AND LEVELS ARE IN METRE.
 02. DO NOT SCALE THIS DRAWING. ONLY WRITTEN DIMENSIONS SHALL BE FOLLOWED.
 03. THE LEVELS AND PROPOSED DRAIN DETAILS SHOWN ALL ARE AS PER EXISTING SITE CONDITIONS
 04. ALL DETAILS INDICATED IN THE DRAWINGS ARE WITH RESPECT TO DIRECTION OF FLOW.
 05. TO BE READ IN CONJUNCTION WITH RELEVANT DESIGN REPORTS AND DRAWINGS
 06. GROUND LEVEL INDICATED IN THE DRAWING IS THE LOWEST LEVEL EITHER ON L.H.S/R.H.S OF THE DRAIN
 07. FOR DETAILS REGARDING DRAIN WIDENING, ALIGNMENT MODIFICATION, SERVICE ROAD FORMATION ETC., RELEVANT REPORTS, STRIP PLAN & DRAWINGS TO BE REFERED.
 08. FOR STRUCTURAL DETAILS FOR RCC RETAINING WALLS, OTHER STRUCTURES RELEVANT DRAWING TO BE REFERED.
 09. EXPANSION JOINTS TO BE PROVIDED AT EVERY 20m. INTERVAL FOR RCC BOX DRAIN, RCC RETAINING WALL, DRAIN BED ETC.
 10. PROPER CARE SHOULD BE TAKEN FOR DRAIN ADJOINING STRUCTURES, WHILE EXECUTING THE WORK.
 11. DISCREPANCIES IF ANY, OWING TO SITE CONDITIONS SHALL BE BROUGHT TO THE NOTICE OF ENGINEER-IN-CHARGE BEFORE EXECUTION.
 12. AFTER DESILTING, CAVITIES TO BE FILLED, ERODED STONES TO BE RESTORED, POINTING & PLASTERING TO BE PROVIDED ON BOTH SIDES AS PER THE PROPOSALS SUGGESTED IN THE REPORT

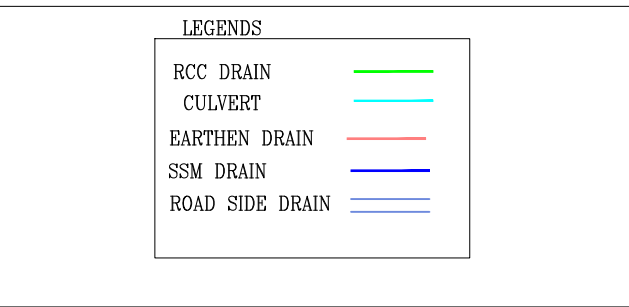

CLIENT:- BRUHATH BENGALURU MAHANAGARA PALIKE	CONSULTANT : BVH CONSULTING ENGINEERS #41/2, 6TH MAIN ROAD, JNANAJYOTHI NAGARA, JNANA BHARATHI, BANGALORE - 560 056 PH: 9964339888, TELE PHONE: (080) 23241948, E-mail: mbnk2278@yahoo.com	CONSULTANT	ASSISTANT. ENGINEER SWD YELAHANKA ZONE BBMP	ASSt.EXECUTIVE ENGINEER SWD YELAHANKA ZONE BBMP	EXECUTIVE ENGINEER SWD YELAHANKA ZONE BBMP	CHIEF ENGINEER SWD BBMP	PRINT SCALE:1:2000
							SHEET NO: 1 NOTE :- THIS DRAWING IS THE PROPERTY OF BVH CONSULTING ENGINEERS PVT LTD IT SHOULD NOT BE USED, COPIED OR REPRODUCED WITHOUT OUR WRITTEN PERMISSION.

BP-158

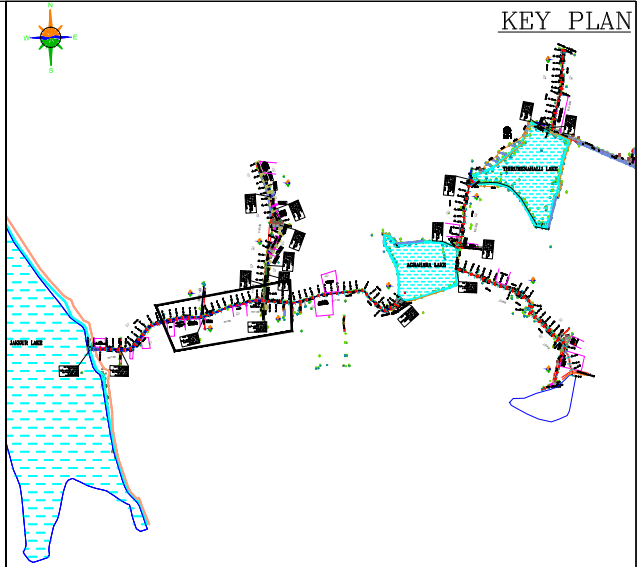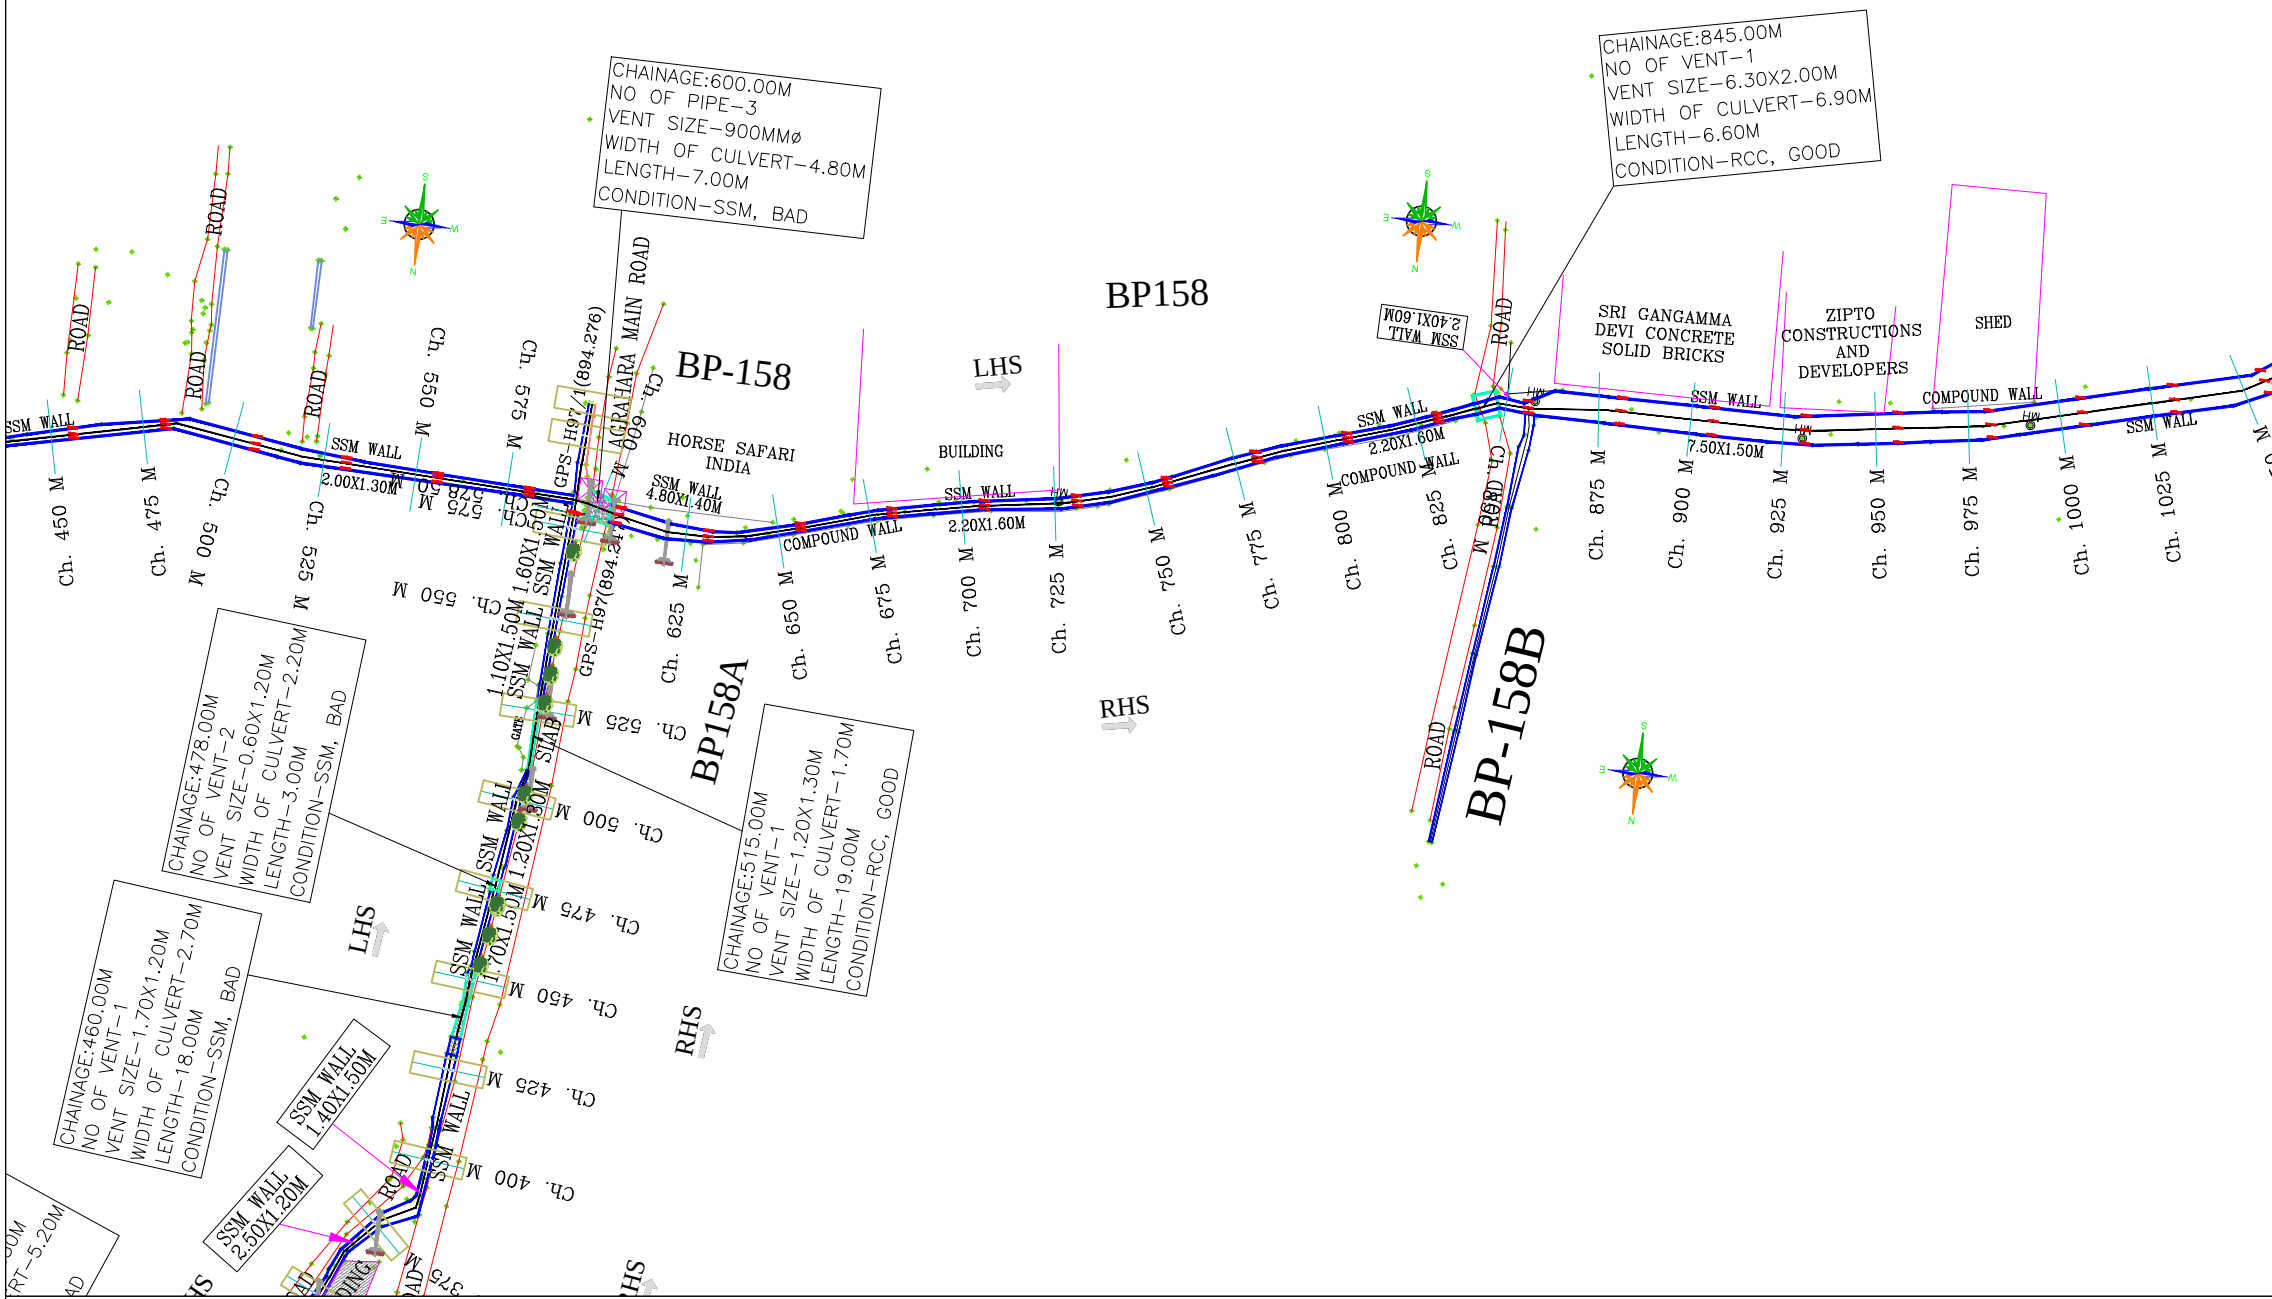



LEGEND	
TBM, GATE WALL	
ROAD, STORM WATER DRAIN, SSM/RETAINING WALL	
BUILDING, TEMPLE, MUSJID, TRANSFORMER	
HIGH TENSION LINE, ELECTRICPOLE, TREE	
MANHOLE, CULVERT, BRIDGE	
FENCE, LAKE	
SLAB COVERED DRAIN, RAILWAY LINE	
BUND, BOREWELL, WATER TANK, HANDPUMP	

- NOTES:-**
01. ALL CHAINAGES AND LEVELS ARE IN METRE.
 02. DO NOT SCALE THIS DRAWING. ONLY WRITTEN DIMENSIONS SHALL BE FOLLOWED.
 03. THE LEVELS AND PROPOSED DRAIN DETAILS SHOWN ALL ARE AS PER EXISTING SITE CONDITIONS
 04. ALL DETAILS INDICATED IN THE DRAWINGS ARE WITH RESPECT TO DIRECTION OF FLOW.
 05. TO BE READ IN CONJUNCTION WITH RELEVANT DESIGN REPORTS AND DRAWINGS
 06. GROUND LEVEL INDICATED IN THE DRAWING IS THE LOWEST LEVEL EITHER ON L.H.S/R.H.S OF THE DRAIN
 07. FOR DETAILS REGARDING DRAIN WIDENING, ALIGNMENT MODIFICATION, SERVICE ROAD FORMATION ETC., RELEVANT REPORTS, STRIP PLAN & DRAWINGS TO BE REFERRED.
 08. FOR STRUCTURAL DETAILS FOR RCC RETAINING WALLS, OTHER STRUCTURES RELEVANT DRAWING TO BE REFERRED.
 09. EXPANSION JOINTS TO BE PROVIDED AT EVERY 20m INTERVAL FOR RCC BOX DRAIN, RCC RETAINING WALL, DRAIN BED ETC.
 10. PROPER CARE SHOULD BE TAKEN FOR DRAIN ADJOINING STRUCTURES, WHILE EXECUTING THE WORK.
 11. DISCREPANCIES IF ANY, OWING TO SITE CONDITIONS SHALL BE BROUGHT TO THE NOTICE OF ENGINEER-IN-CHARGE BEFORE EXECUTION.
 12. AFTER DESILTING, CAVITIES TO BE FILLED, ERODED STONES TO BE RESTORED, POINTING & PLASTERING TO BE PROVIDED ON BOTH SIDES AS PER THE PROPOSALS SUGGESTED IN THE REPORT

LEGENDS	
RCC DRAIN	
CULVERT	
EARTHEN DRAIN	
SSM DRAIN	
ROAD SIDE DRAIN	

CLIENT:- BRUHATH BENGALURU MAHANAGARA PALIKE NAME OF WORK:- CONSTRUCTION AND REMODELLING OF SWD BP-158 AGRAHARA MAIN ROAD TO JAKKUR LAKE IN BYATARAYANAPURA CONSTITUENCY IN YELAHANKA ZONE	CONSULTANT : BVH CONSULTING ENGINEERS #41/2, 6TH MAIN ROAD, JNANAJYOTHI NAGARA, JNANA BHARATHI, BANGALORE - 560 056 PH: 9964339888, TELE PHONE: (080) 23241948, E-mail: mbnk2278@yahoo.com		CONSULTANT	ASSISTANT. ENGINEER SWD YELAHANKA ZONE BBMP	ASST.EXECUTIVE ENGINEER SWD YELAHANKA ZONE BBMP	EXECUTIVE ENGINEER SWD YELAHANKA ZONE BBMP	CHIEF ENGINEER SWD BBMP	PRINT SCALE:1:2000 SHEET NO: 2 NOTE :- THIS DRAWING IS THE PROPERTY OF BVH CONSULTING ENGINEERS PVT LTD IT SHOULD NOT BE USED, COPIED OR REPRODUCED WITHOUT OUR WRITTEN PERMISSION.

BP-158

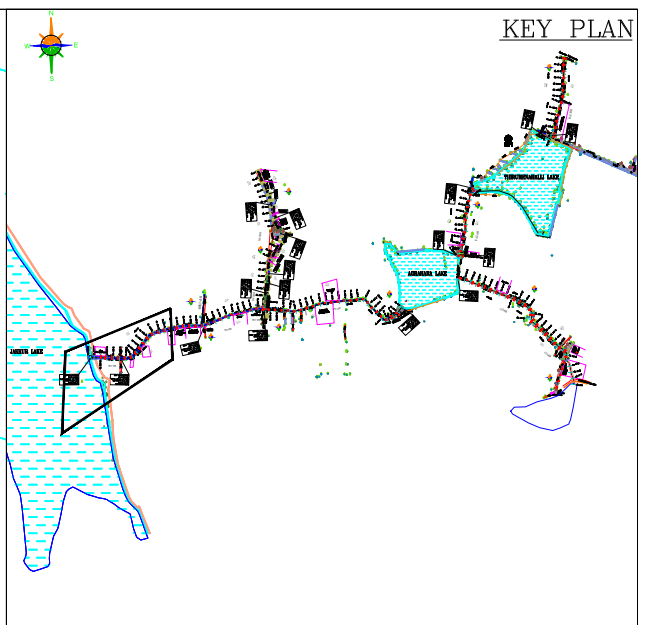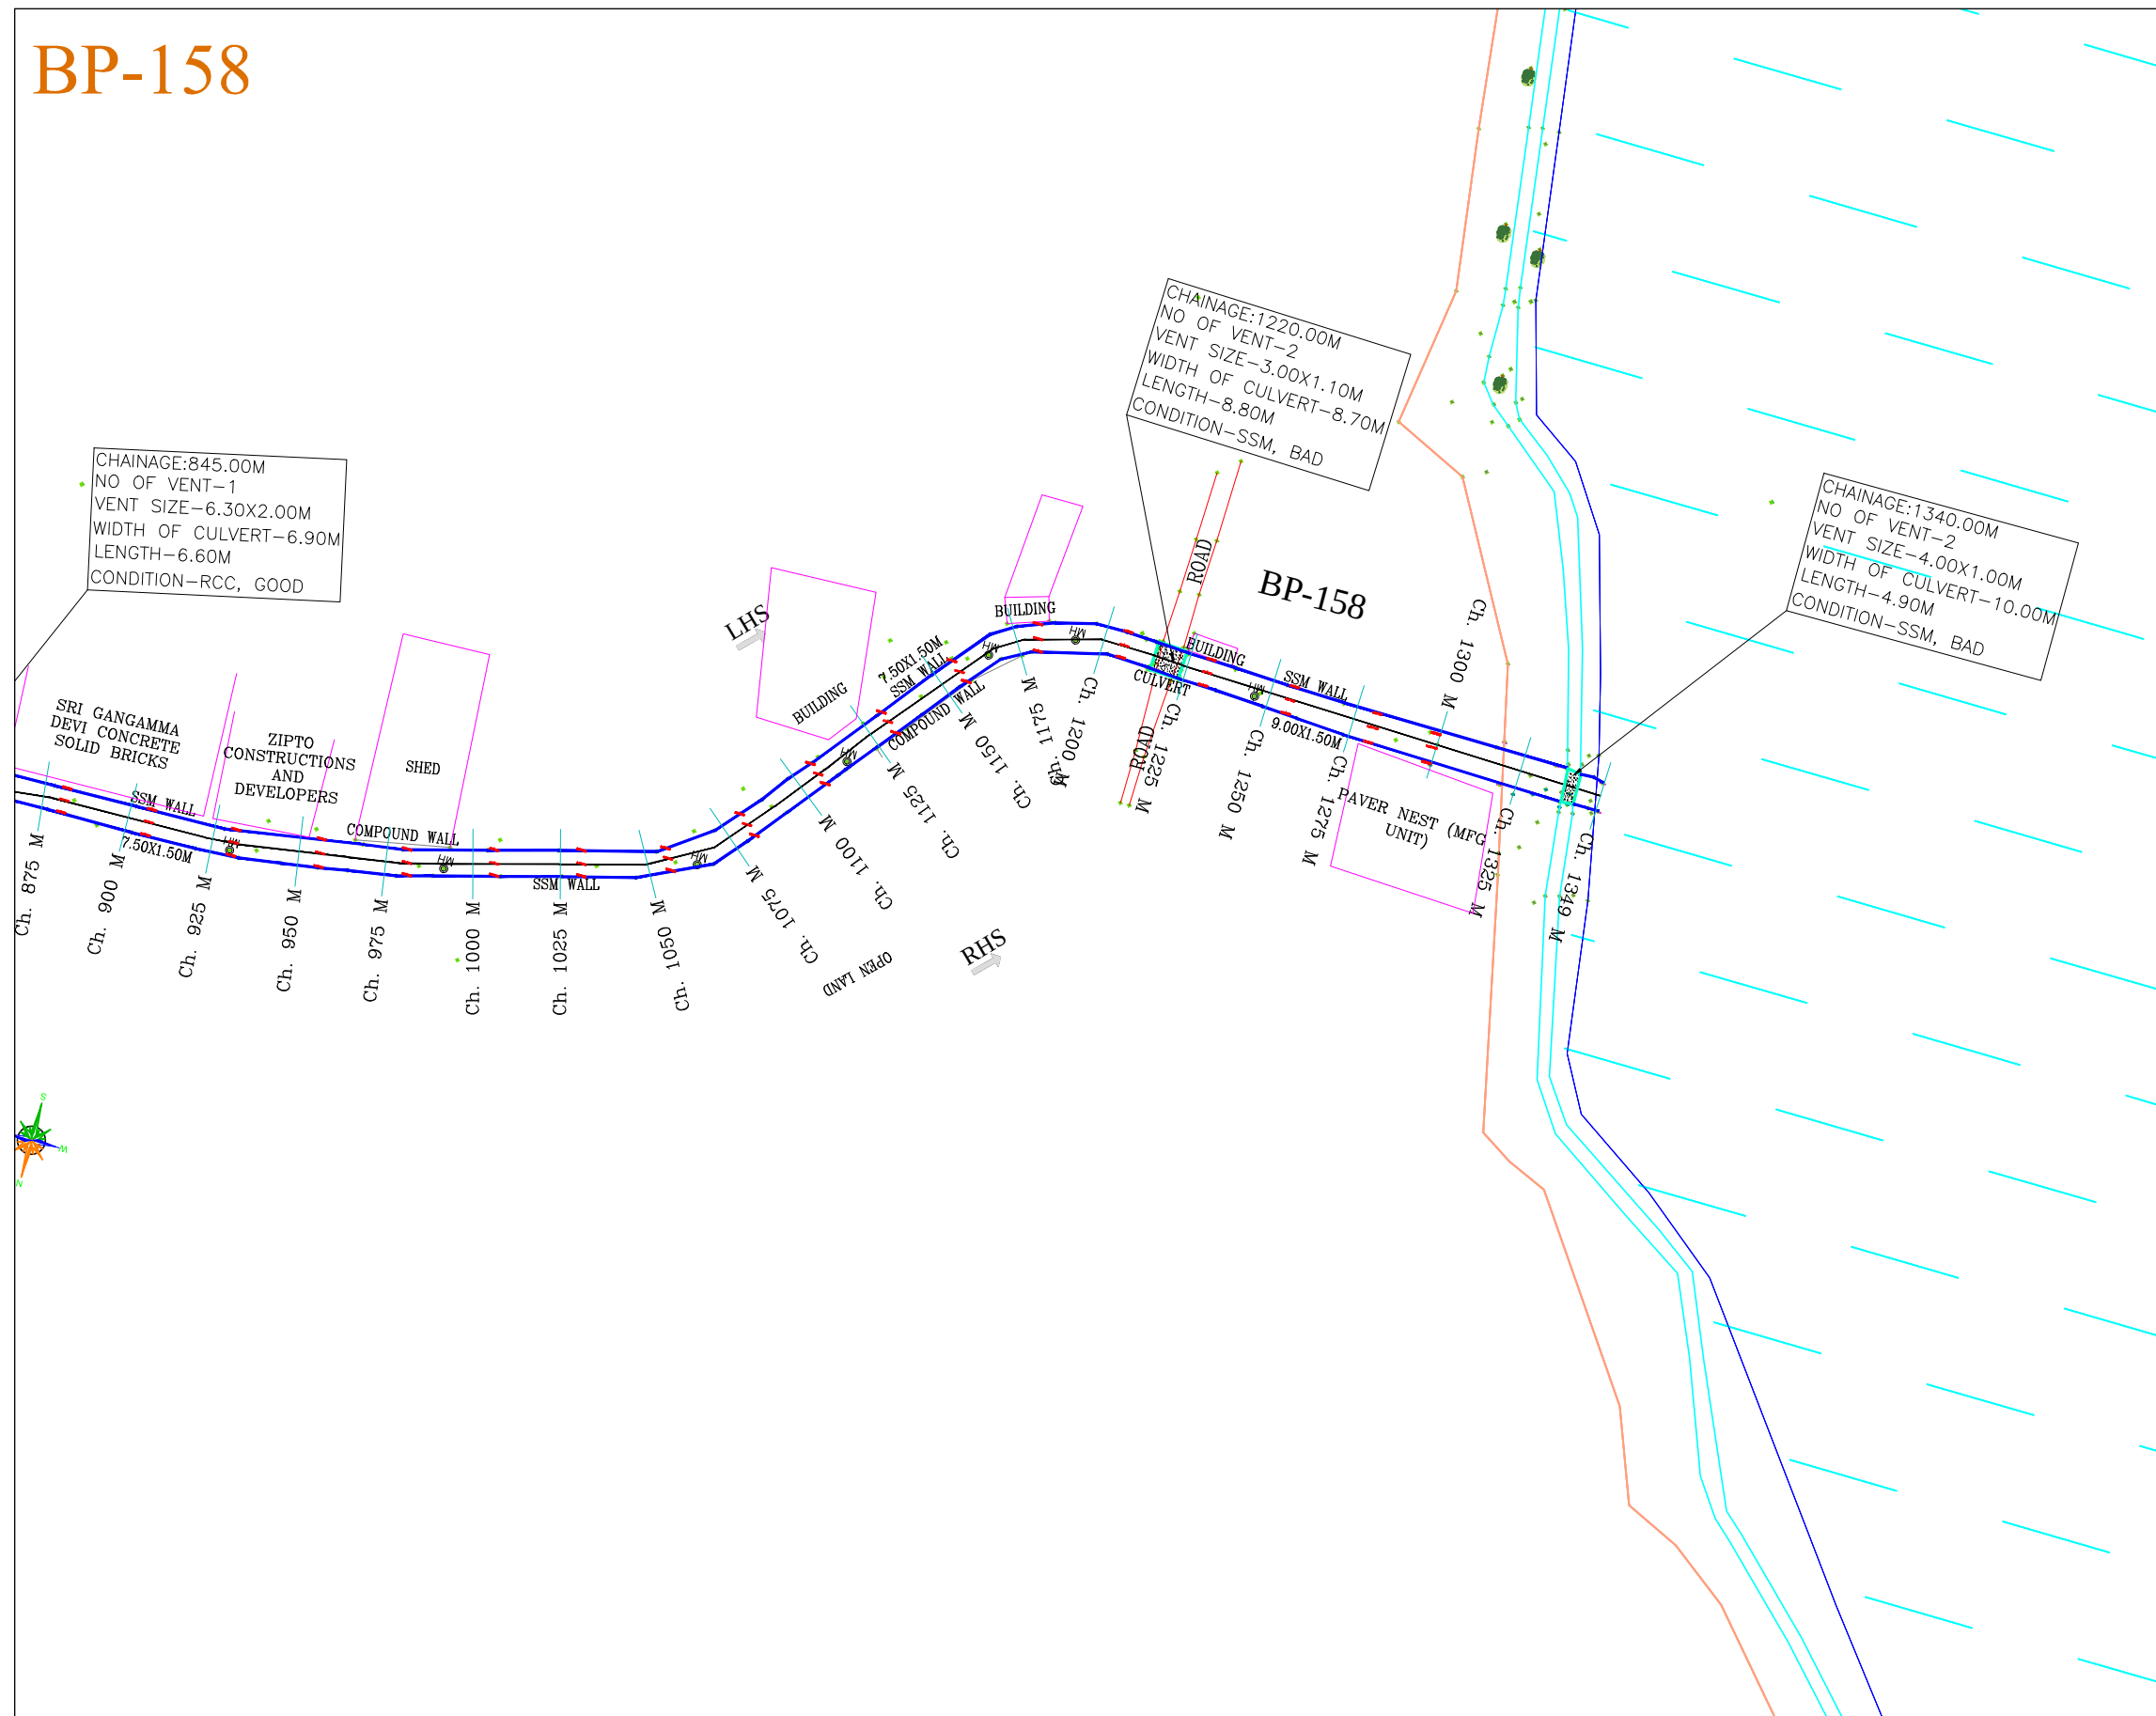


LEGEND	
TBM, GATE WALL	
ROAD, STORM WATER DRAIN, SSM/RETAINING WALL	
BUILDING, TEMPLE, MUSJID, TRANSFORMER	
HIGH TENSION LINE, ELECTRICPOLE, TREE	
MANHOLE, CULVERT, BRIDGE	
FENCE, LAKE	
SLAB COVERED DRAIN, RAILWAY LINE	
BUND, BOREWELL, WATER TANK, HANDPUMP	

- NOTES:-**
01. ALL CHAINAGES AND LEVELS ARE IN METRE.
 02. DO NOT SCALE THIS DRAWING. ONLY WRITTEN DIMENSIONS SHALL BE FOLLOWED.
 03. THE LEVELS AND PROPOSED DRAIN DETAILS SHOWN ALL ARE AS PER EXISTING SITE CONDITIONS
 04. ALL DETAILS INDICATED IN THE DRAWINGS ARE WITH RESPECT TO DIRECTION OF FLOW.
 05. TO BE READ IN CONJUNCTION WITH RELEVANT DESIGN REPORTS AND DRAWINGS
 06. GROUND LEVEL INDICATED IN THE DRAWING IS THE LOWEST LEVEL EITHER ON L.H.S/R.H.S OF THE DRAIN
 07. FOR DETAILS REGARDING DRAIN WIDENING, ALIGNMENT MODIFICATION, SERVICE ROAD FORMATION ETC., RELEVANT REPORTS, STRIP PLAN & DRAWINGS TO BE REFERRED.
 08. FOR STRUCTURAL DETAILS FOR RCC RETAINING WALLS, OTHER STRUCTURES RELEVANT DRAWING TO BE REFERRED.
 09. EXPANSION JOINTS TO BE PROVIDED AT EVERY 20m INTERVAL FOR RCC BOX DRAIN, RCC RETAINING WALL, DRAIN BED ETC.
 10. PROPER CARE SHOULD BE TAKEN FOR DRAIN ADJOINING STRUCTURES, WHILE EXECUTING THE WORK.
 11. DISCREPANCIES IF ANY, OWING TO SITE CONDITIONS SHALL BE BROUGHT TO THE NOTICE OF ENGINEER-IN-CHARGE BEFORE EXECUTION.
 12. AFTER DESILTING, CAVITIES TO BE FILLED, ERODED STONES TO BE RESTORED, POINTING & PLASTERING TO BE PROVIDED ON BOTH SIDES AS PER THE PROPOSALS SUGGESTED IN THE REPORT

LEGENDS	
RCC DRAIN	
CULVERT	
EARTHEN DRAIN	
SSM DRAIN	
ROAD SIDE DRAIN	


CLIENT:- BRUHATH BENGALURU MAHANAGARA PALIKE	CONSULTANT : BVH CONSULTING ENGINEERS #41/2, 6TH MAIN ROAD, JNANAJYOTHI NAGARA, JNANA BHARATHI, BANGALORE - 560 056 PH: 9964339888, TELE PHONE: (080) 23241948, E-mail: mbnk2278@yahoo.com		CONSULTANT	ASSISTANT. ENGINEER SWD YELAHANKA ZONE BBMP	ASS. EXECUTIVE ENGINEER SWD YELAHANKA ZONE BBMP	EXECUTIVE ENGINEER SWD YELAHANKA ZONE BBMP	CHIEF ENGINEER SWD BBMP	PRINT SCALE:1:2000
								SHEET NO: 3
								NOTE :- THIS DRAWING IS THE PROPERTY OF BVH CONSULTING ENGINEERS PVT LTD IT SHOULD NOT BE USED, COPIED OR REPRODUCED WITHOUT OUR WRITTEN PERMISSION.

BP-171

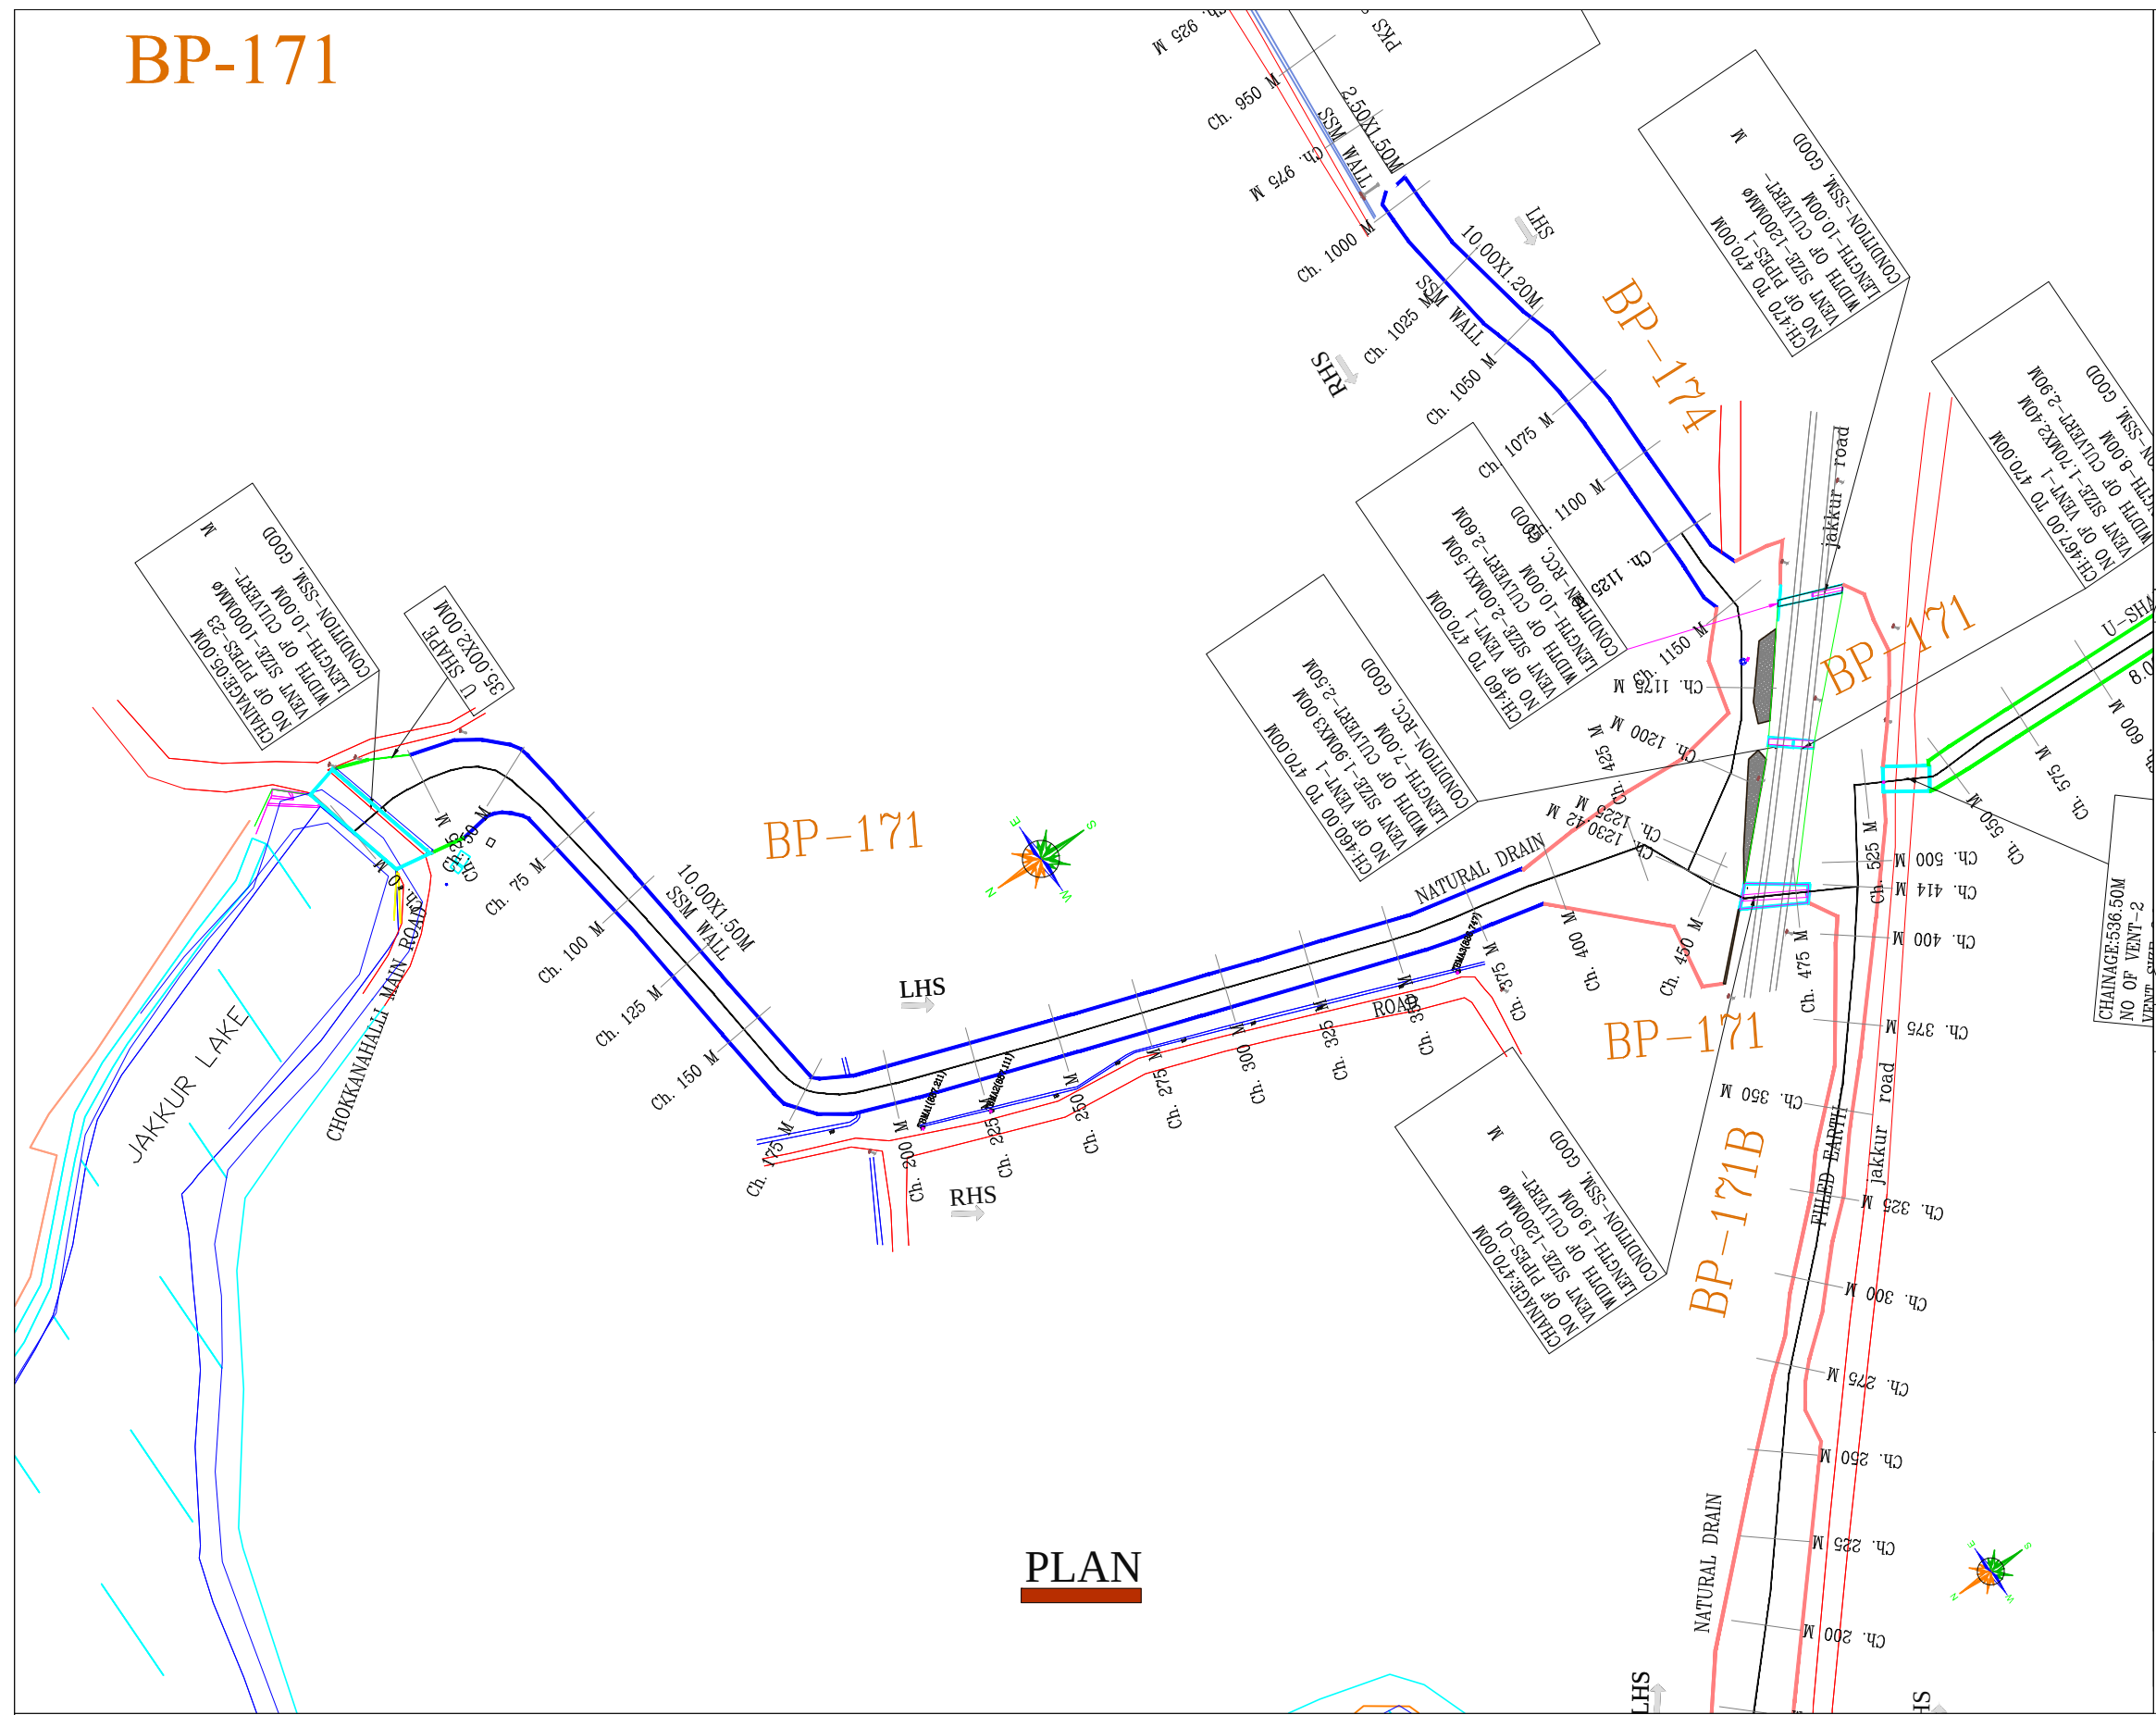

PLAN

KEY PLAN

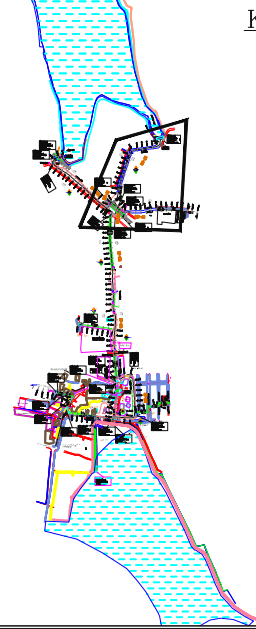

LEGEND

TBM, GATE WALL	
ROAD, STORM WATER DRAIN, SSM/RETAINING WALL	
BUILDING, TEMPLE, MUSJID, TRANSFORMER	
HIGH TENSION LINE, ELECTRICPOLE, TREE	
MANHOLE, CULVERT, BRIDGE	
FENCE, LAKE	
SLAB COVERED DRAIN, RAILWAY LINE	
BUND, BOREWELL, WATER TANK, HANDPUMP	

NOTES:-

01. ALL CHAINAGES AND LEVELS ARE IN METRE.
02. DO NOT SCALE THIS DRAWING. ONLY WRITTEN DIMENSIONS SHALL BE FOLLOWED.
03. THE LEVELS AND PROPOSED DRAIN DETAILS SHOWN ALL ARE AS PER EXISTING SITE CONDITIONS
04. ALL DETAILS INDICATED IN THE DRAWINGS ARE WITH RESPECT TO DIRECTION OF FLOW.
05. TO BE READ IN CONJUNCTION WITH RELEVANT DESIGN REPORTS AND DRAWINGS
06. GROUND LEVEL INDICATED IN THE DRAWING IS THE LOWEST LEVEL EITHER ON L.H.S/R.H.S OF THE DRAIN
07. FOR DETAILS REGARDING DRAIN WIDENING,ALIGNMENT MODIFICATION,SERVICE ROAD FORMATION ETC., RELEVANT REPORTS, STRIP PLAN & DRAWINGS TO BE REFERRED.
08. FOR STRUCTURAL DETAILS FOR RCC RETAINING WALLS, OTHER STRUCTURES RELEVANT DRAWING TO BE REFERRED.
09. EXPANSION JOINTS TO BE PROVIDED AT EVERY 20m.INTERVAL FOR RCC BOX DRAIN, RCC RETAINING WALL, DRAIN BED ETC.
10. PROPER CARE SHOULD BE TAKEN FOR DRAIN ADJOINING STRUCTURES, WHILE EXECUTING THE WORK.
11. DISCREPANCIES IF ANY, OWING TO SITE CONDITIONS SHALL BE BROUGHT TO THE NOTICE OF ENGINEER-IN-CHARGE BEFORE EXECUTION.
12. AFTER DESILTING,CAVITIES TO BE FILLED,ERODED STONES TO BE RESTORED,POINTING & PLASTERING TO BE PROVIDED ON BOTH SIDES AS PER THE PROPOSALS SUGGESTED IN THE REPORT

LEGENDS

RCC DRAIN	
CULVERT	
EARTHEN DRAIN	
SSM DRAIN	
ROAD SIDE DRAIN	

CLIENT:-
BRUHATH BENGALURU MAHANAGARA PALIKE

NAME OF WORK:-CONSTRUCTION AND REMODELLING OF SWD BP-171 JAKKUR OUTLET TO JAKKUR MAIN ROAD BALANCE PORTION IN BYATARAYANAPURA CONSTITUENCY IN YELAHANKA ZONE

CONSULTANT :
BVH CONSULTING ENGINEERS
#41/2, 6TH MAIN ROAD, JNANAJYOTHI NAGARA,
JNANA BHARATHI, BANGALORE - 560 056
PH: 9964339888, TELE PHONE: (080) 23241948,
E-mail: mbnk2278@yahoo.com

CONSULTANT

ASSISTANT. ENGINEER
SWD YELAHANKA ZONE
BBMP

ASSt.EXECUTIVE ENGINEER
SWD YELAHANKA ZONE
BBMP

EXECUTIVE ENGINEER
SWD YELAHANKA ZONE
BBMP


CHIEF ENGINEER
SWD BBMP

PRINT SCALE:1:2000

SHEET NO: 1

NOTE :-

THIS DRAWING IS THE PROPERTY OF
BVH CONSULTING ENGINEERS PVT
LTD IT SHOULD NOT BE USED, COPIED
OR REPRODUCED WITHOUT OUR
WRITTEN PERMISSION.

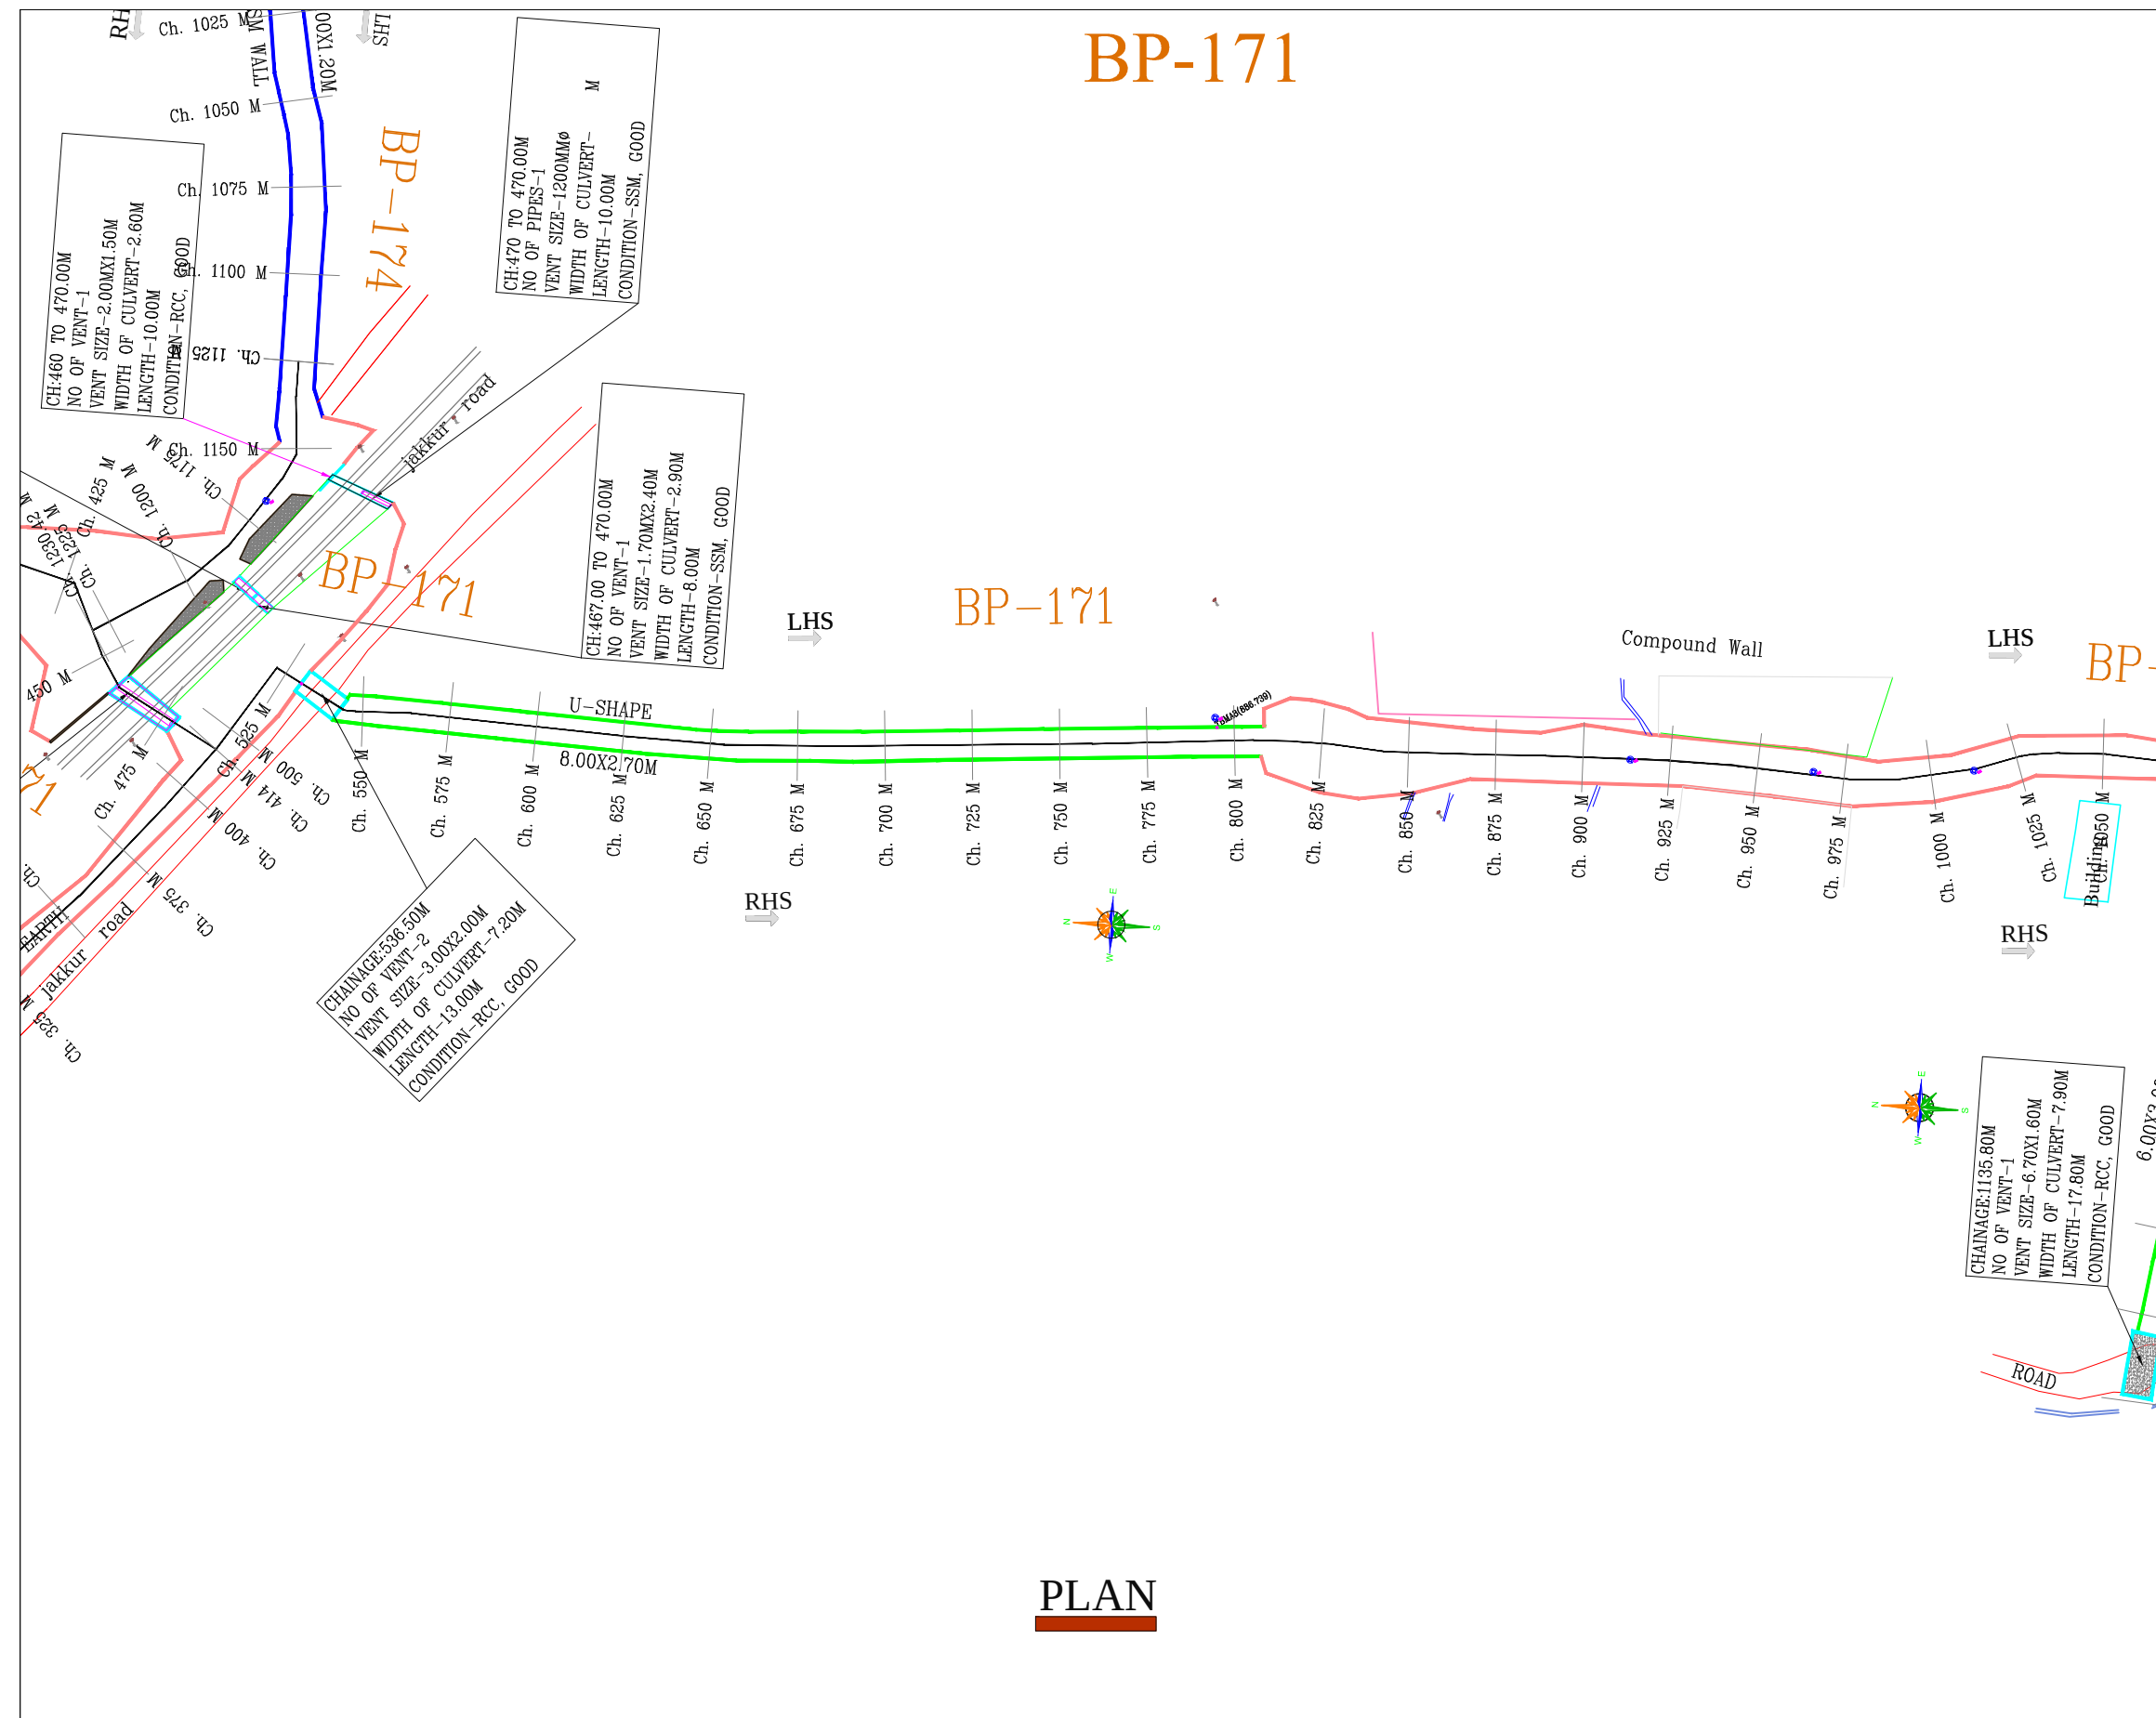

KEY PLAN

LEGEND

TBM, GATE WALL

ROAD, STORM WATER DRAIN, SSM/RETAINING WALL

BUILDING, TEMPLE, MUSJID, TRANSFORMER

HIGH TENSION LINE, ELECTRICPOLE, TREE

MANHOLE, CULVERT, BRIDGE

FENCE, LAKE

SLAB COVERED DRAIN, RAILWAY LINE

BUND, BOREWELL, WATER TANK, HANDPUMP

NOTES:-

01. ALL CHAINAGES AND LEVELS ARE IN METRE.

02. DO NOT SCALE THIS DRAWING. ONLY WRITTEN DIMENSIONS SHALL BE FOLLOWED.

03. THE LEVELS AND PROPOSED DRAIN DETAILS SHOWN ALL ARE AS PER EXISTING SITE CONDITIONS

04. ALL DETAILS INDICATED IN THE DRAWINGS ARE WITH RESPECT TO DIRECTION OF FLOW.

05. TO BE READ IN CONJUNCTION WITH RELEVANT DESIGN REPORTS AND DRAWINGS

06. GROUND LEVEL INDICATED IN THE DRAWING IS THE LOWEST LEVEL EITHER ON L.H.S/R.H.S OF THE DRAIN

07. FOR DETAILS REGARDING DRAIN WIDENING,ALIGNMENT MODIFICATION,SERVICE ROAD FORMATION ETC., RELEVANT REPORTS, STRIP PLAN & DRAWINGS TO BE REFERRED.

08. FOR STRUCTURAL DETAILS FOR RCC RETAINING WALLS, OTHER STRUCTURES RELEVANT DRAWING TO BE REFERRED.

09. EXPANSION JOINTS TO BE PROVIDED AT EVERY 20m.INTERVAL FOR RCC BOX DRAIN, RCC RETAINING WALL, DRAIN BED ETC.

10. PROPER CARE SHOULD BE TAKEN FOR DRAIN ADJOINING STRUCTURES, WHILE EXECUTING THE WORK.

11. DISCREPANCIES IF ANY, OWING TO SITE CONDITIONS SHALL BE BROUGHT TO THE NOTICE OF ENGINEER-IN-CHARGE BEFORE EXECUTION.

12. AFTER DESILTING,CAVITIES TO BE FILLED,ERODED STONES TO BE RESTORED,POINTING & PLASTERING TO BE PROVIDED ON BOTH SIDES AS PER THE PROPOSALS SUGGESTED IN THE REPORT

LEGENDS

RCC DRAIN

CULVERT


EARTHEN DRAIN

SSM DRAIN

ROAD SIDE DRAIN

CLIENT:- BRUHATH BENGALURU MAHANAGARA PALIKE	CONSULTANT :							PRINT SCALE:1:2000
	BVH CONSULTING ENGINEERS							SHEET NO: 2
	#41/2, 6TH MAIN ROAD, JNANAJYOTHI NAGARA, JNANA BHARATHI, BANGALORE – 560 056 PH: 9964339888, TELE PHONE: (080) 23241948, E–mail: mbnk2278@yahoo.com		CONSULTANT	ASSISTANT. ENGINEER SWD YELAHANKA ZONE BBMP	ASSt.EXECUTIVE ENGINEER SWD YELAHANKA ZONE BBMP	EXECUTIVE ENGINEER SWD YELAHANKA ZONE BBMP	CHIEF ENGINEER SWD BBMP	THIS DRAWING IS THE PROPERTY OF BVH CONSULTING ENGINEERS PVT LTD IT SHOULD NOT BE USED, COPIED OR REPRODUCED WITHOUT OUR WRITTEN PERMISSION.
NAME OF WORK:-CONSTRUCTION AND REMODELLING OF SWD BP-171 JAKKUR OUTLET TO JAKKUR MAIN ROAD BALANCE PORTION IN BYATARAYANAPURA CONSTITUENCY IN YELAHANKA ZONE								

BP-171

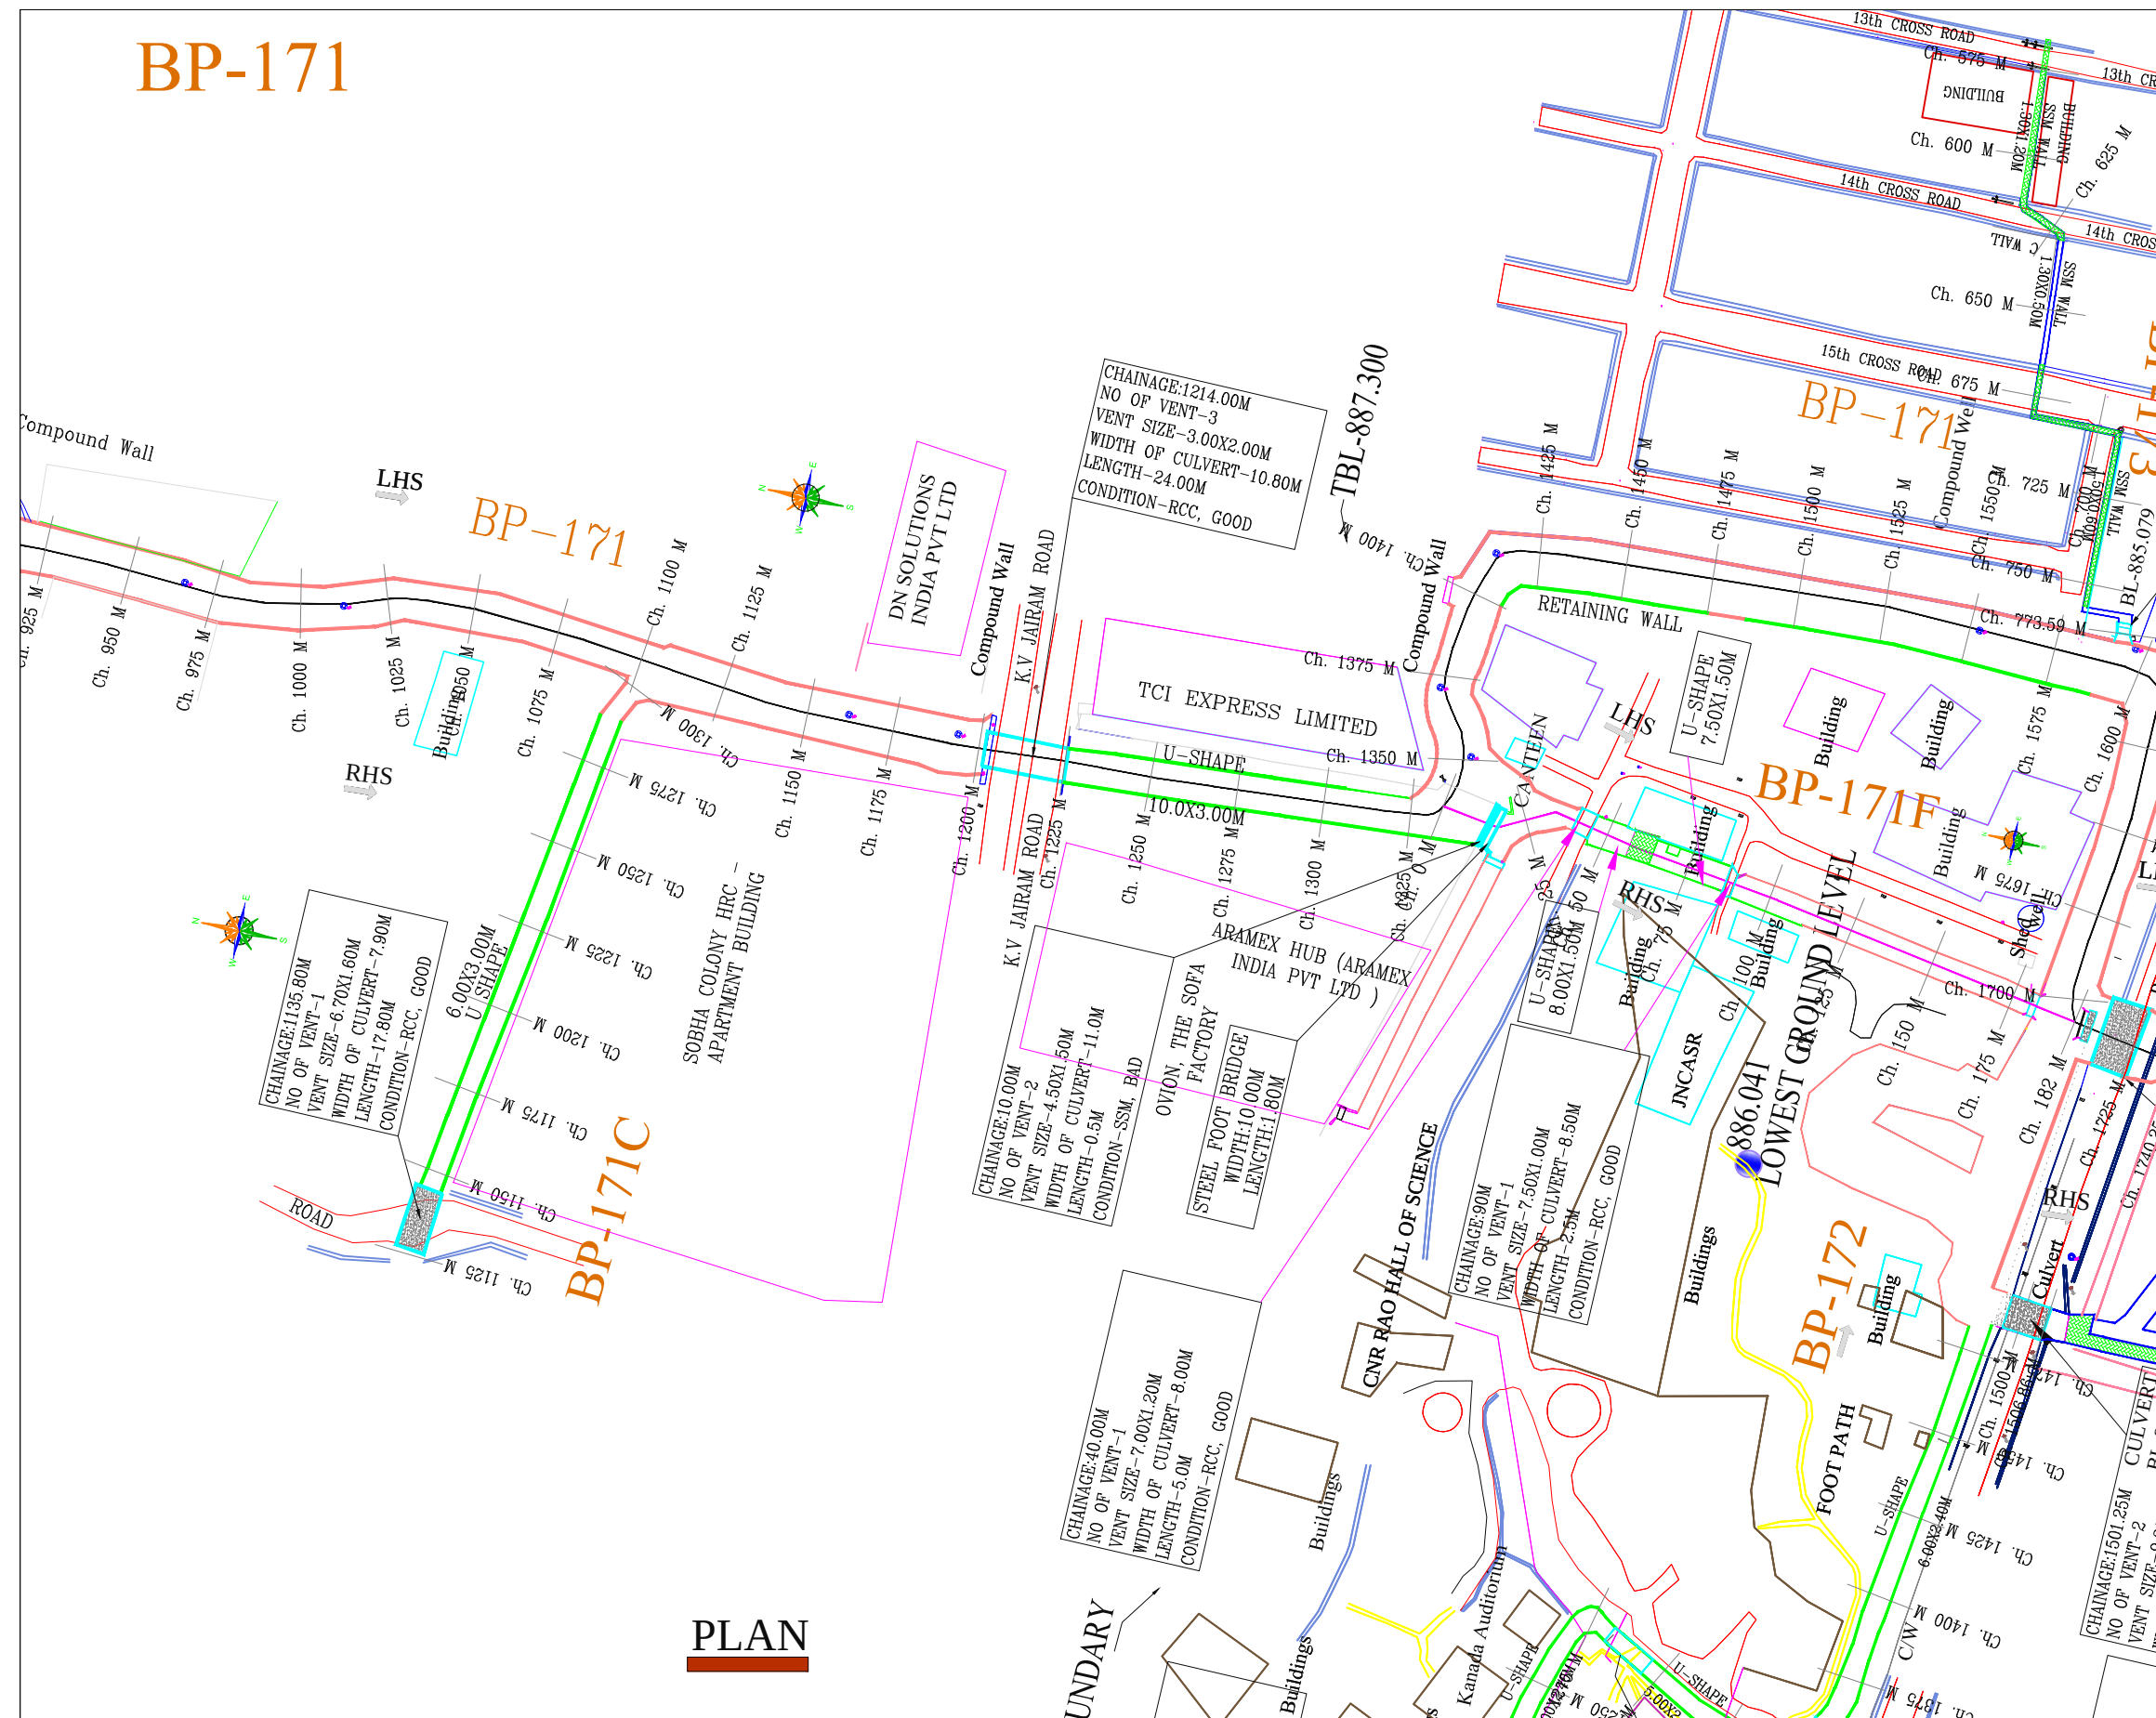

PLAN

KEY PLAN

LEGEND

TBM, GATE WALL	
ROAD, STORM WATER DRAIN, SSM/RETAINING WALL	
BUILDING, TEMPLE, MUSJID, TRANSFORMER	
HIGH TENSION LINE, ELECTRICPOLE, TREE	
MANHOLE, CULVERT, BRIDGE	
FENCE, LAKE	
SLAB COVERED DRAIN, RAILWAY LINE	
BUND, BOREWELL, WATER TANK, HANDPUMP	

NOTES:-

01. ALL CHAINAGES AND LEVELS ARE IN METRE.
02. DO NOT SCALE THIS DRAWING. ONLY WRITTEN DIMENSIONS SHALL BE FOLLOWED.
03. THE LEVELS AND PROPOSED DRAIN DETAILS SHOWN ALL ARE AS PER EXISTING SITE CONDITIONS
04. ALL DETAILS INDICATED IN THE DRAWINGS ARE WITH RESPECT TO DIRECTION OF FLOW.
05. TO BE READ IN CONJUNCTION WITH RELEVANT DESIGN REPORTS AND DRAWINGS
06. GROUND LEVEL INDICATED IN THE DRAWING IS THE LOWEST LEVEL EITHER ON L.H.S/R.H.S OF THE DRAIN
07. FOR DETAILS REGARDING DRAIN WIDENING, ALIGNMENT MODIFICATION, SERVICE ROAD FORMATION ETC., RELEVANT REPORTS, STRIP PLAN & DRAWINGS TO BE REFERRED.
08. FOR STRUCTURAL DETAILS FOR RCC RETAINING WALLS, OTHER STRUCTURES RELEVANT DRAWING TO BE REFERRED.
09. EXPANSION JOINTS TO BE PROVIDED AT EVERY 20m. INTERVAL FOR RCC BOX DRAIN, RCC RETAINING WALL, DRAIN BED ETC.
10. PROPER CARE SHOULD BE TAKEN FOR DRAIN ADJOINING STRUCTURES, WHILE EXECUTING THE WORK.
11. DISCREPANCIES IF ANY, OWING TO SITE CONDITIONS SHALL BE BROUGHT TO THE NOTICE OF ENGINEER-IN-CHARGE BEFORE EXECUTION.
12. AFTER DESILTING, CAVITIES TO BE FILLED, ERODED STONES TO BE RESTORED, POINTING & PLASTERING TO BE PROVIDED ON BOTH SIDES AS PER THE PROPOSALS SUGGESTED IN THE REPORT

LEGENDS

RCC DRAIN	
CULVERT	
EARTHEN DRAIN	
SSM DRAIN	
ROAD SIDE DRAIN	

CLIENT:-
BRUHATH BENGALURU MAHANAGARA PALIKE

CONSULTANT :

BVH CONSULTING ENGINEERS

#41/2, 6TH MAIN ROAD, JNANAJYOTHI NAGARA,
JNANA BHARATHI, BANGALORE - 560 056
PH: 9964339888, TELE PHONE: (080) 23241948,
E-mail: mbnk2278@yahoo.com

CONSULTANT

ASSISTANT. ENGINEER
SWD YELAHANKA ZONE
BBMP

ASST. EXECUTIVE ENGINEER
SWD YELAHANKA ZONE
BBMP

EXECUTIVE ENGINEER
SWD YELAHANKA ZONE
BBMP

CHIEF ENGINEER
SWD BBMP

PRINT SCALE: 1:2000



SHEET NO: 3

NOTE :-

THIS DRAWING IS THE PROPERTY OF
BVH CONSULTING ENGINEERS PVT
LTD IT SHOULD NOT BE USED, COPIED
OR REPRODUCED WITHOUT OUR
WRITTEN PERMISSION.

NAME OF WORK:- CONSTRUCTION AND REMODELLING OF SWD
BP-171 JAKKUR OUTLET TO JAKKUR MAIN ROAD BALANCE
PORTION IN BYATARAYANAPURA CONSTITUENCY IN YELAHANKA
ZONE

BP-177A

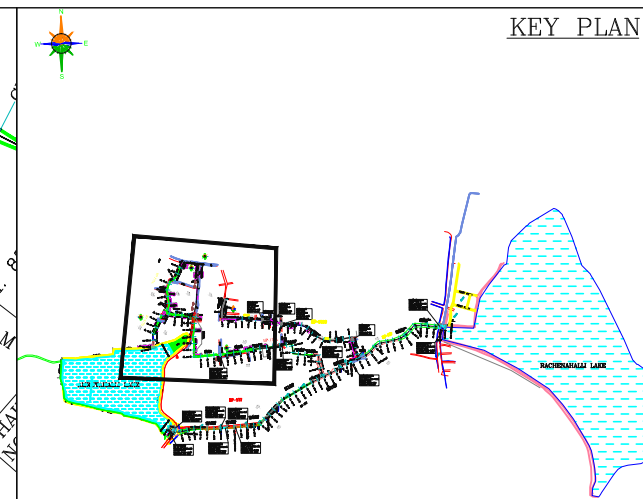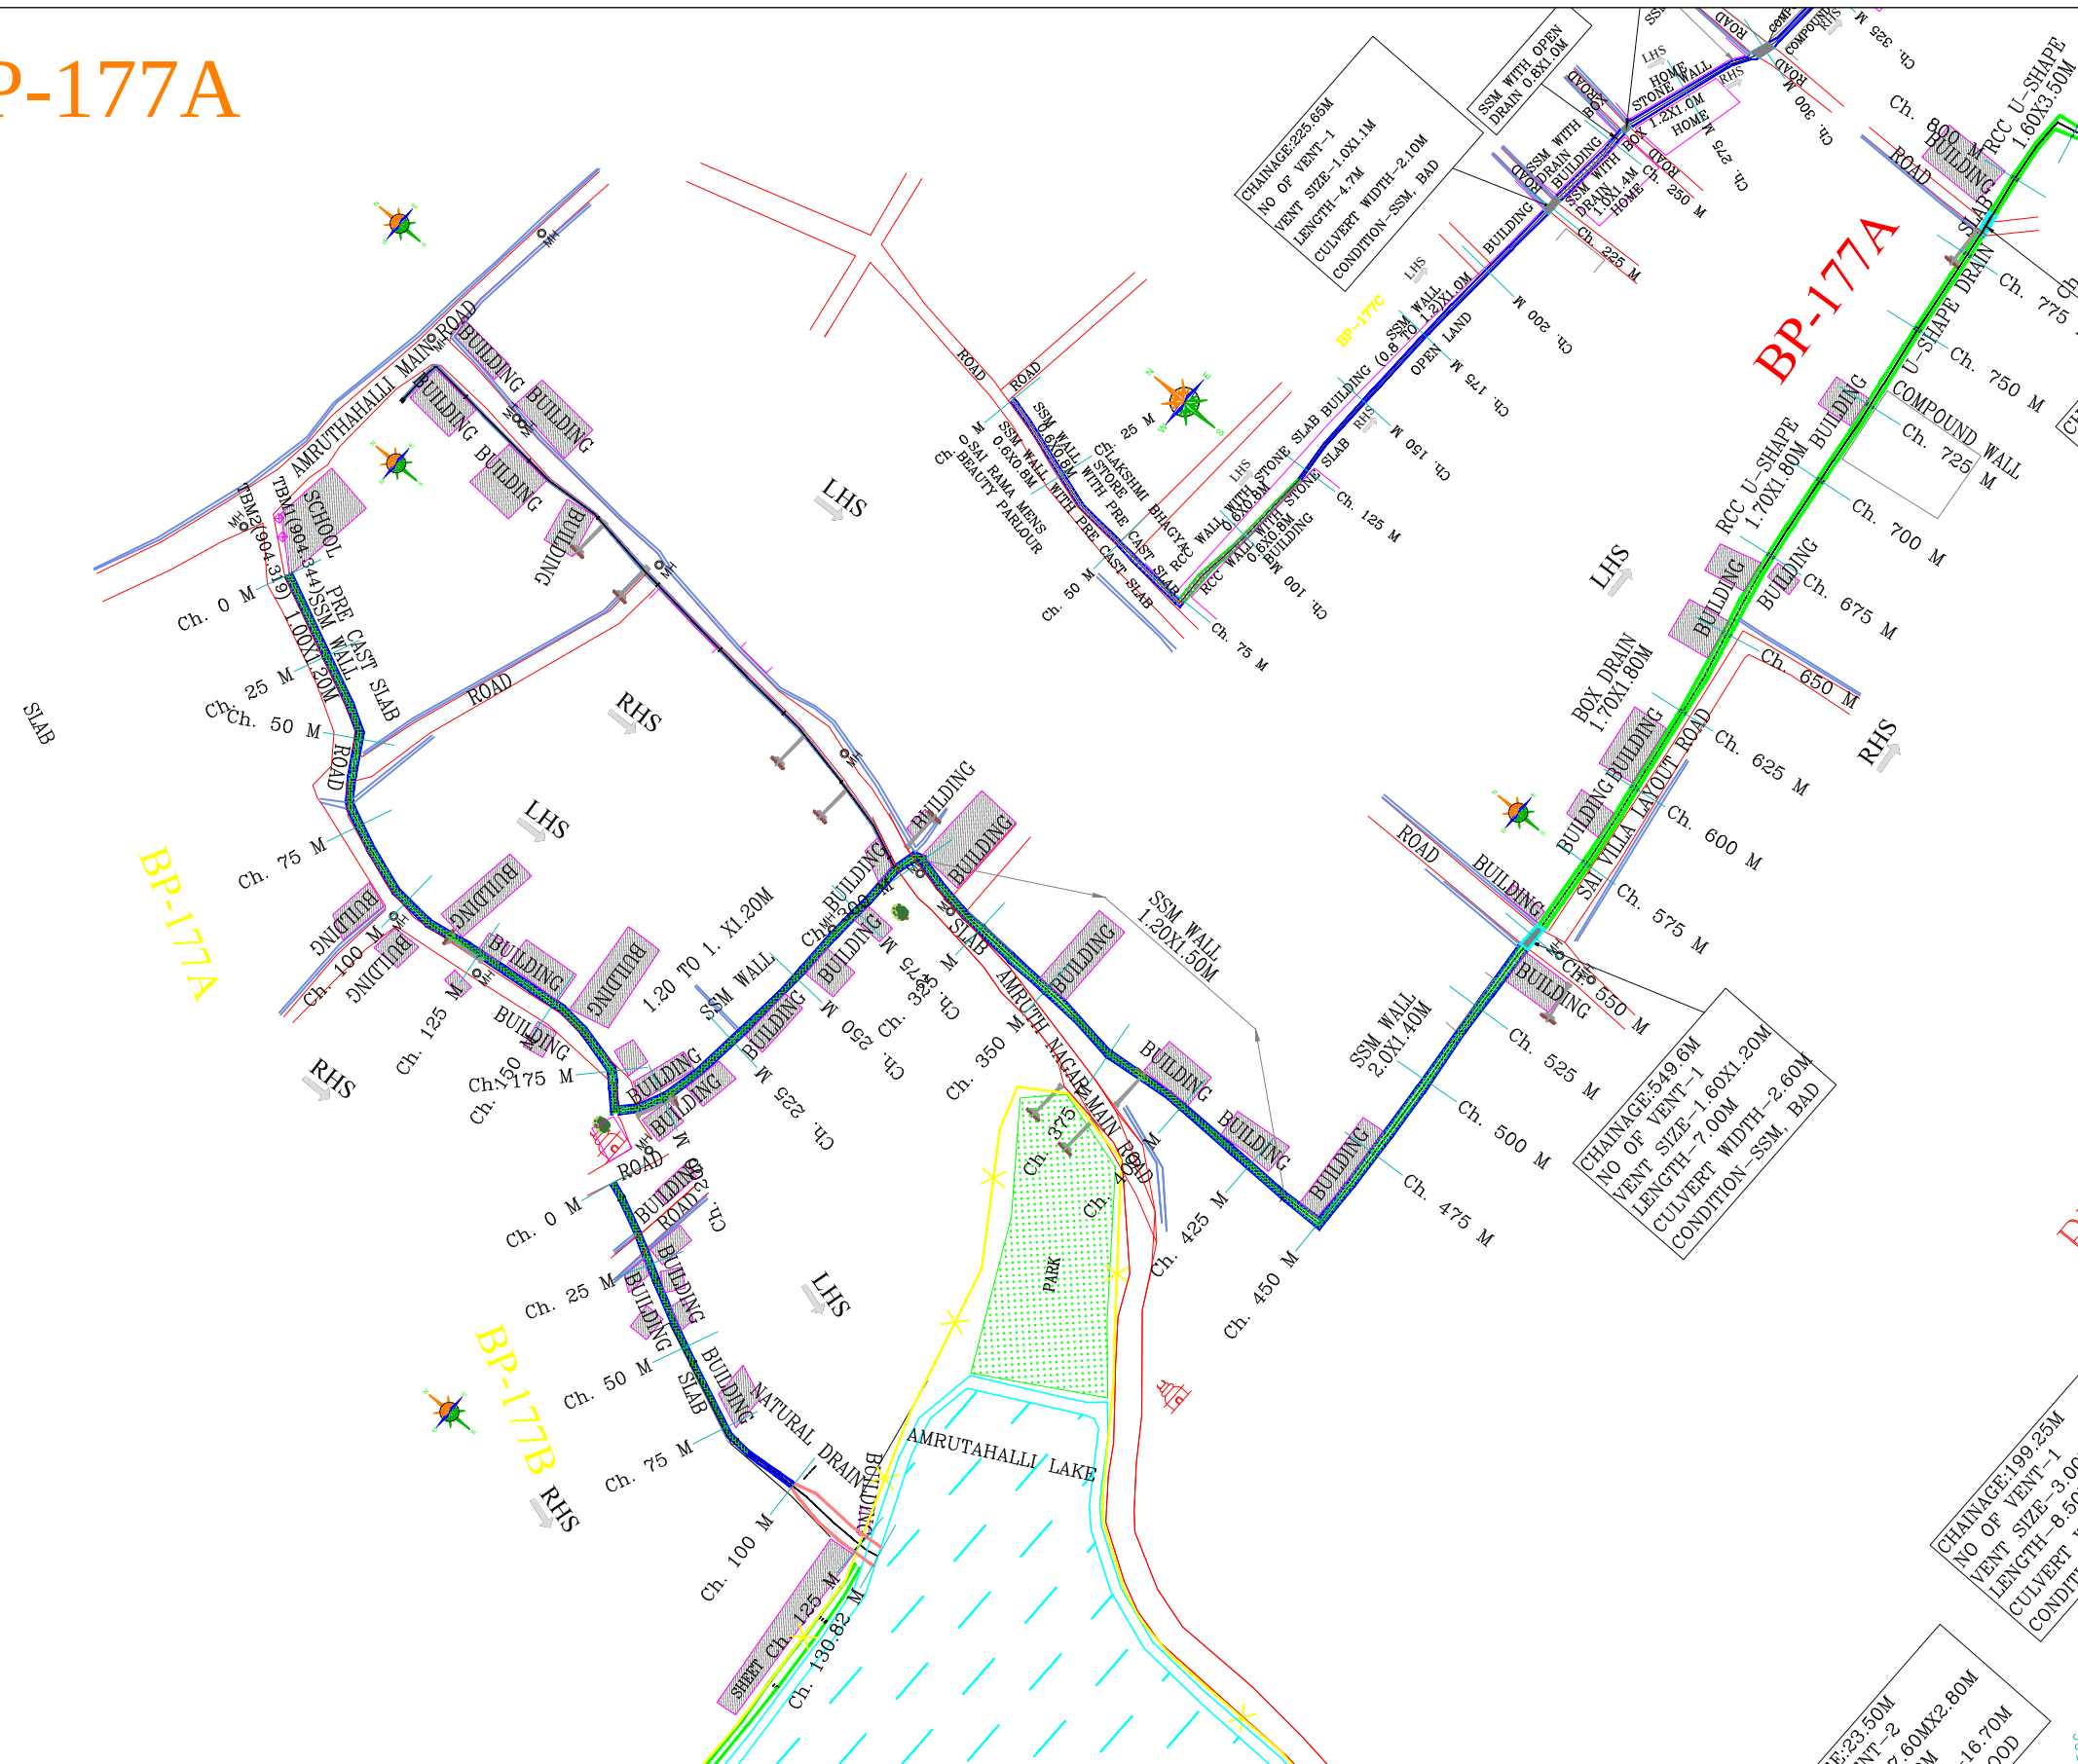

LEGEND

TBM, GATE, WALL			
ROAD, STORM WATER DRAIN, SSM/RETAINING WALL			
BUILDING, TEMPLE, MUSJID, TRANSFORMER			 
HIGH TENSION LINE, ELECTRICPOLE, TREE			
MANHOLE, CULVERT, BRIDGE		MH	
FENCE, LAKE			LAKE
SLAB COVERED DRAIN, RAILWAY LINE			
BUND, BOREWELL, WATER TANK, HANDPUMP	BUND		 

NOTES:—

01. ALL CHAINAGES AND LEVELS ARE IN METRE.
02. DO NOT SCALE THIS DRAWING. ONLY WRITTEN DIMENSIONS SHALL BE FOLLOWED.
03. THE LEVELS AND PROPOSED DRAIN DETAILS SHOWN ALL ARE AS PER EXISTING SITE CONDITIONS
04. ALL DETAILS INDICATED IN THE DRAWINGS ARE WITH RESPECT TO DIRECTION OF FLOW.
05. TO BE READ IN CONJUNCTION WITH RELEVANT DESIGN REPORTS AND DRAWINGS
06. GROUND LEVEL INDICATED IN THE DRAWING IS THE LOWEST LEVEL EITHER ON L.H.S/R.H.S OF THE DRAIN
07. FOR DETAILS REGARDING DRAIN WIDENING, ALIGNMENT MODIFICATION, SERVICE ROAD FORMATION ETC., RELEVANT REPORTS, STRIP PLAN & DRAWINGS TO BE REFERRED.
08. FOR STRUCTURAL DETAILS FOR RCC RETAINING WALLS, OTHER STRUCTURES RELEVANT DRAWING TO BE REFERRED.
09. EXPANSION JOINTS TO BE PROVIDED AT EVERY 20m. INTERVAL FOR RCC BOX DRAIN, RCC RETAINING WALL, DRAIN BED ETC.
10. PROPER CARE SHOULD BE TAKEN FOR DRAIN ADJOINING STRUCTURES, WHILE EXECUTING THE WORK.
11. DISCREPANCIES IF ANY, OWING TO SITE CONDITIONS SHALL BE BROUGHT TO THE NOTICE OF ENGINEER-IN-CHARGE BEFORE EXECUTION.
12. AFTER DESILTING, CAVITIES TO BE FILLED, ERODED STONES TO BE RESTORED, POINTING & PLASTERING TO BE PROVIDED ON BOTH SIDES AS PER THE PROPOSALS SUGGESTED IN THE REPORT


LEGENDS

RCC DRAIN	
CULVERT	
EARTHEN DRAIN	
SSM DRAIN	
ROAD SIDE DRAIN	


CLIENT:- BRUHATH BENGALURU MAHANAGARA PALIKE		CONSULTANT :								PRINT SCALE:1:2000
		BVH CONSULTING ENGINEERS								SHEET NO: 1
BP-177A		<u>NAME OF WORK:-</u> CONSTRUCTION AND REMODELLING OF SWD BP-177-A AMRUTHAHALLI MAIN ROAD TO BALAJI LAYOUT, AMRUTAHALLI IN BYATARAYANAPURA CONSTITUENCY IN YELAHANKA ZONE #41/2, 6TH MAIN ROAD, JNANAJYOTHI NAGARA, JNANA BHARATHI, BANGALORE – 560 056 PH: 9964339888, TELE PHONE: (080) 23241948, E-mail: mbnk2278@yahoo.com		CONSULTANT	ASSISTANT. ENGINEER SWD YELAHANKA ZONE BBMP	ASST.EXECUTIVE ENGINEER SWD YELAHANKA ZONE BBMP	EXECUTIVE ENGINEER SWD YELAHANKA ZONE BBMP	CHIEF ENGINEER SWD BBMP	THIS DRAWING IS THE PROPERTY OF BVH CONSULTING ENGINEERS PVT LTD IT SHOULD NOT BE USED, COPIED OR REPRODUCED WITHOUT OUR WRITTEN PERMISSION.	

BP-184

CHAINAGE:9.73M
NO OF VENT-1
WIDTH OF CULVERT-2.50M
LENGTH-19.46M
CONDITION-RCC SILT BLOCKED

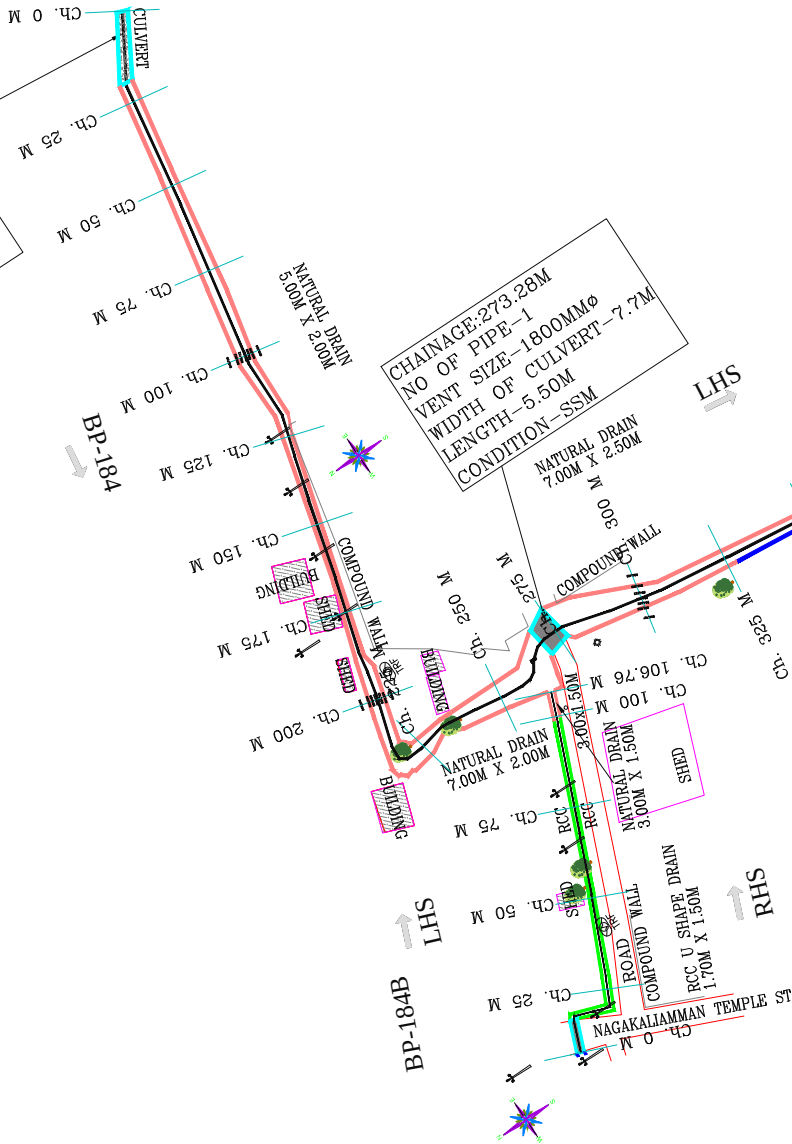

PLAN

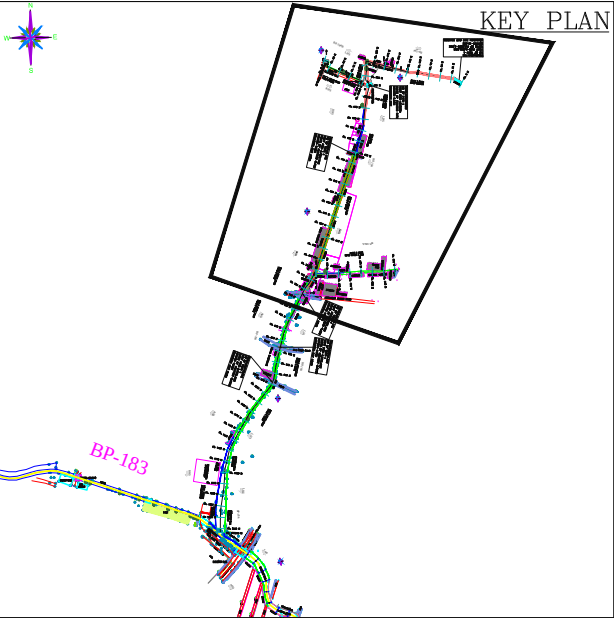





LEGEND	
TBM, GATE WALL	
ROAD, STORM WATER DRAIN, SSM/RETAINING WALL	
BUILDING, TEMPLE, MUSJID, TRANSFORMER	
HIGH TENSION LINE, ELECTRICPOLE, TREE	
MANHOLE, CULVERT, BRIDGE	
FENCE, LAKE	
SLAB COVERED DRAIN, RAILWAY LINE	
BUND, BOREWELL, WATER TANK, HANDPUMP	

- NOTES:-**
01. ALL CHAINAGES AND LEVELS ARE IN METRE.
 02. DO NOT SCALE THIS DRAWING. ONLY WRITTEN DIMENSIONS SHALL BE FOLLOWED.
 03. THE LEVELS AND PROPOSED DRAIN DETAILS SHOWN ALL ARE AS PER EXISTING SITE CONDITIONS
 04. ALL DETAILS INDICATED IN THE DRAWINGS ARE WITH RESPECT TO DIRECTION OF FLOW.
 05. TO BE READ IN CONJUNCTION WITH RELEVANT DESIGN REPORTS AND DRAWINGS
 06. GROUND LEVEL INDICATED IN THE DRAWING IS THE LOWEST LEVEL EITHER ON L.H.S/R.H.S OF THE DRAIN
 07. FOR DETAILS REGARDING DRAIN WIDENING,ALIGNMENT MODIFICATION,SERVICE ROAD FORMATION ETC., RELEVANT REPORTS, STRIP PLAN & DRAWINGS TO BE REFERED.
 08. FOR STRUCTURAL DETAILS FOR RCC RETAINING WALLS, OTHER STRUCTURES RELEVANT DRAWING TO BE REFERED.
 09. EXPANSION JOINTS TO BE PROVIDED AT EVERY 20m.INTERVEL FOR RCC BOX DRAIN, RCC RETAINING WALL, DRAIN BED ETC.
 10. PROPER CARE SHOULD BE TAKEN FOR DRAIN ADJOINING STRUCTURES, WHILE EXECUTING THE WORK.
 11. DISCREPANCIES IF ANY, OWING TO SITE CONDITIONS SHALL BE BROUGHT TO THE NOTICE OF ENGINEER-IN-CHARGE BEFORE EXECUTION.
 12. AFTER DESILTING,CAVITIES TO BE FILLED,ERODED STONES TO BE RESTORED,POINTING & PLASTERING TO BE PROVIDED ON BOTH SIDES AS PER THE PROPOSALS SUGGESTED IN THE REPORT

LEGENDS	
RCC DRAIN	
CULVERT	
EARTHEN DRAIN	
SSM DRAIN	
ROAD SIDE DRAIN	


CLIENT:- BRUHATH BENGALURU MAHANAGARA PALIKE		CONSULTANT : BVH CONSULTING ENGINEERS #41/2, 6TH MAIN ROAD, JNANAJYOTHI NAGARA, JNANA BHARATHI, BANGALORE – 560 056 PH: 9964339888, TELE PHONE: (080) 23241948, E–mail: mbnk2278@yahoo.com										PRINT SCALE:1:2000		
				CONSULTANT		ASSISTANT. ENGINEER SWD YELAHANKA ZONE BBMP		ASSt.EXECUTIVE ENGINEER SWD YELAHANKA ZONE BBMP		EXECUTIVE ENGINEER SWD YELAHANKA ZONE BBMP		CHIEF ENGINEER SWD BBMP		SHEET NO: 1
BP-184		NAME OF WORK:-CONSTRUCTION AND REMODELLING OF SWD BP-184 FROM THANISANDRA MAIN ROAD TO JOINING BP-183,ELEMENT MALL BALANACE PORTION IN BYATARAYANAPURA CONSTITUENCY IN YELAHANKA ZONE												NOTE :- THIS DRAWING IS THE PROPERTY OF BVH CONSULTING ENGINEERS PVT LTD IT SHOULD NOT BE USED, COPIED OR REPRODUCED WITHOUT OUR WRITTEN PERMISSION.

BP-184

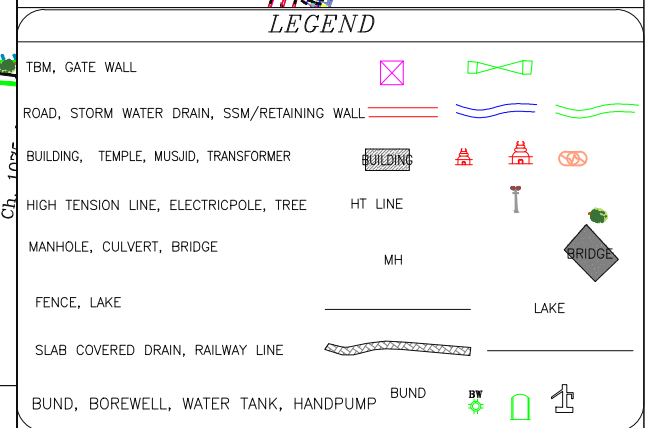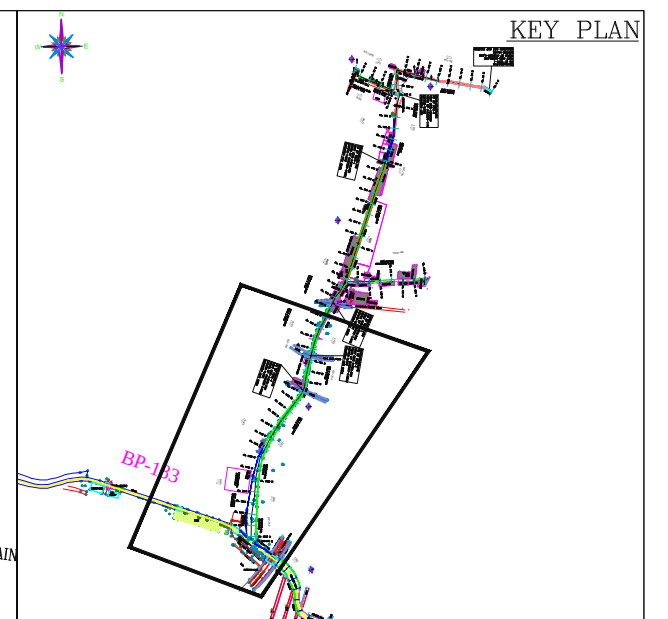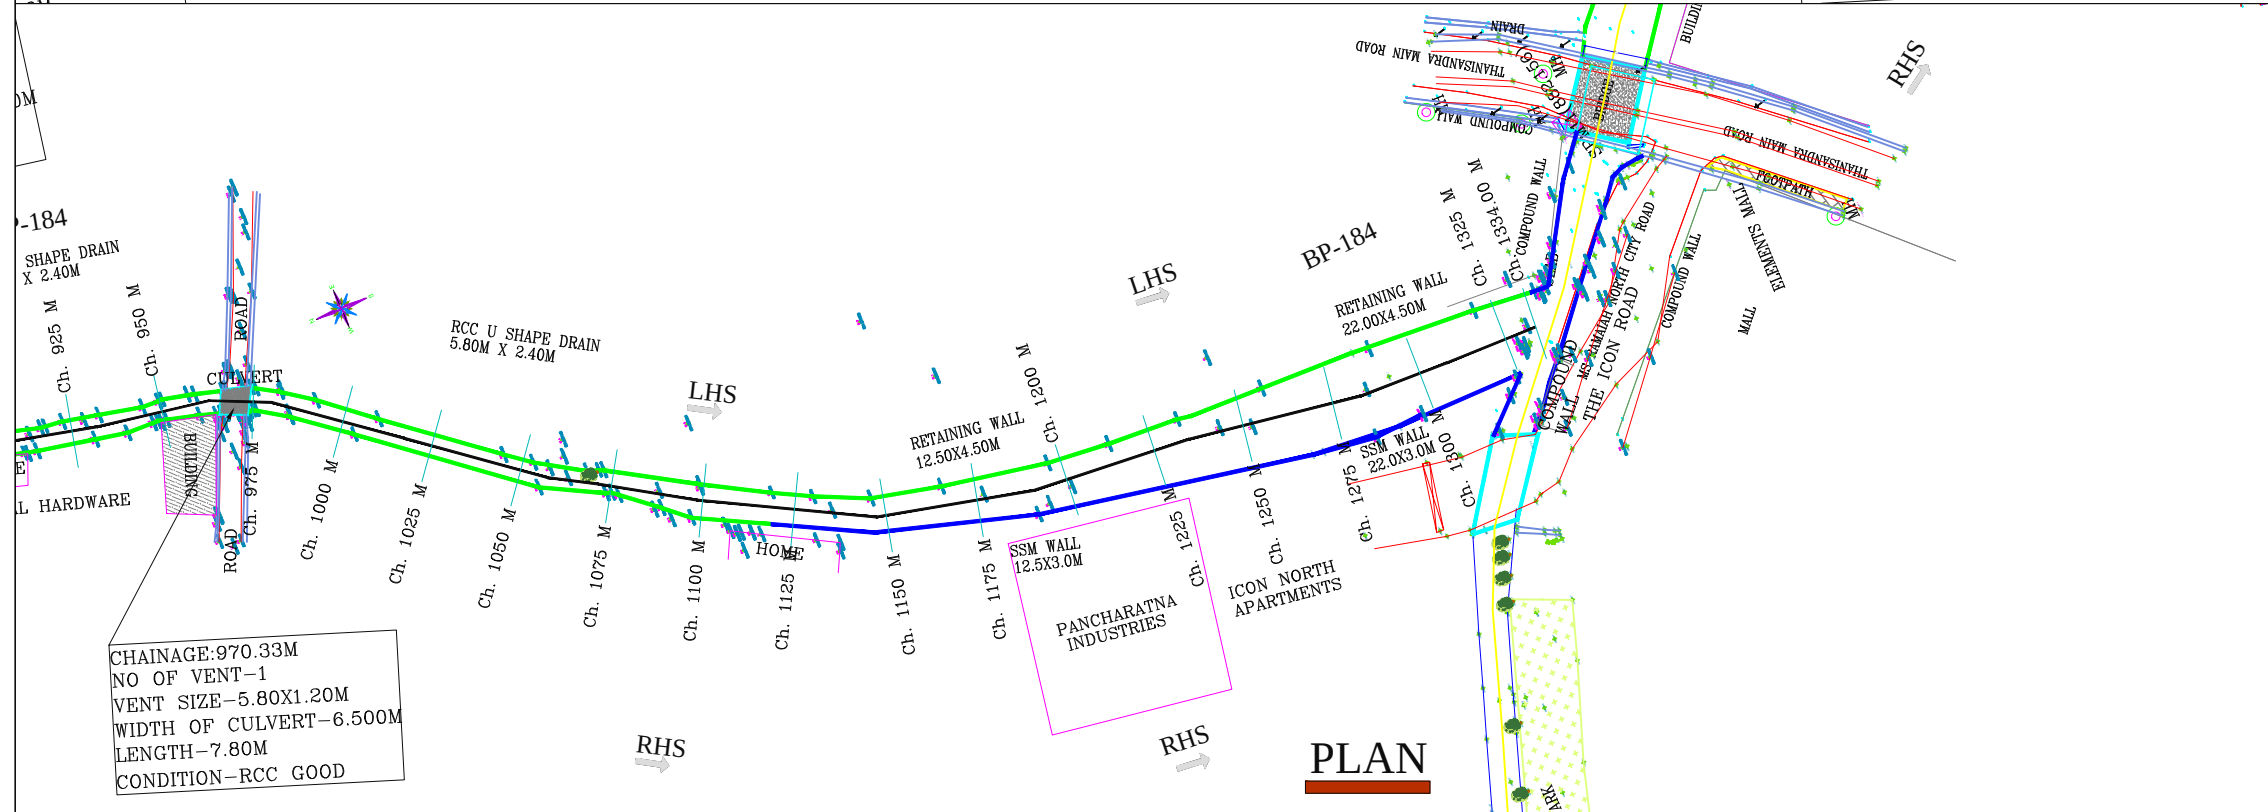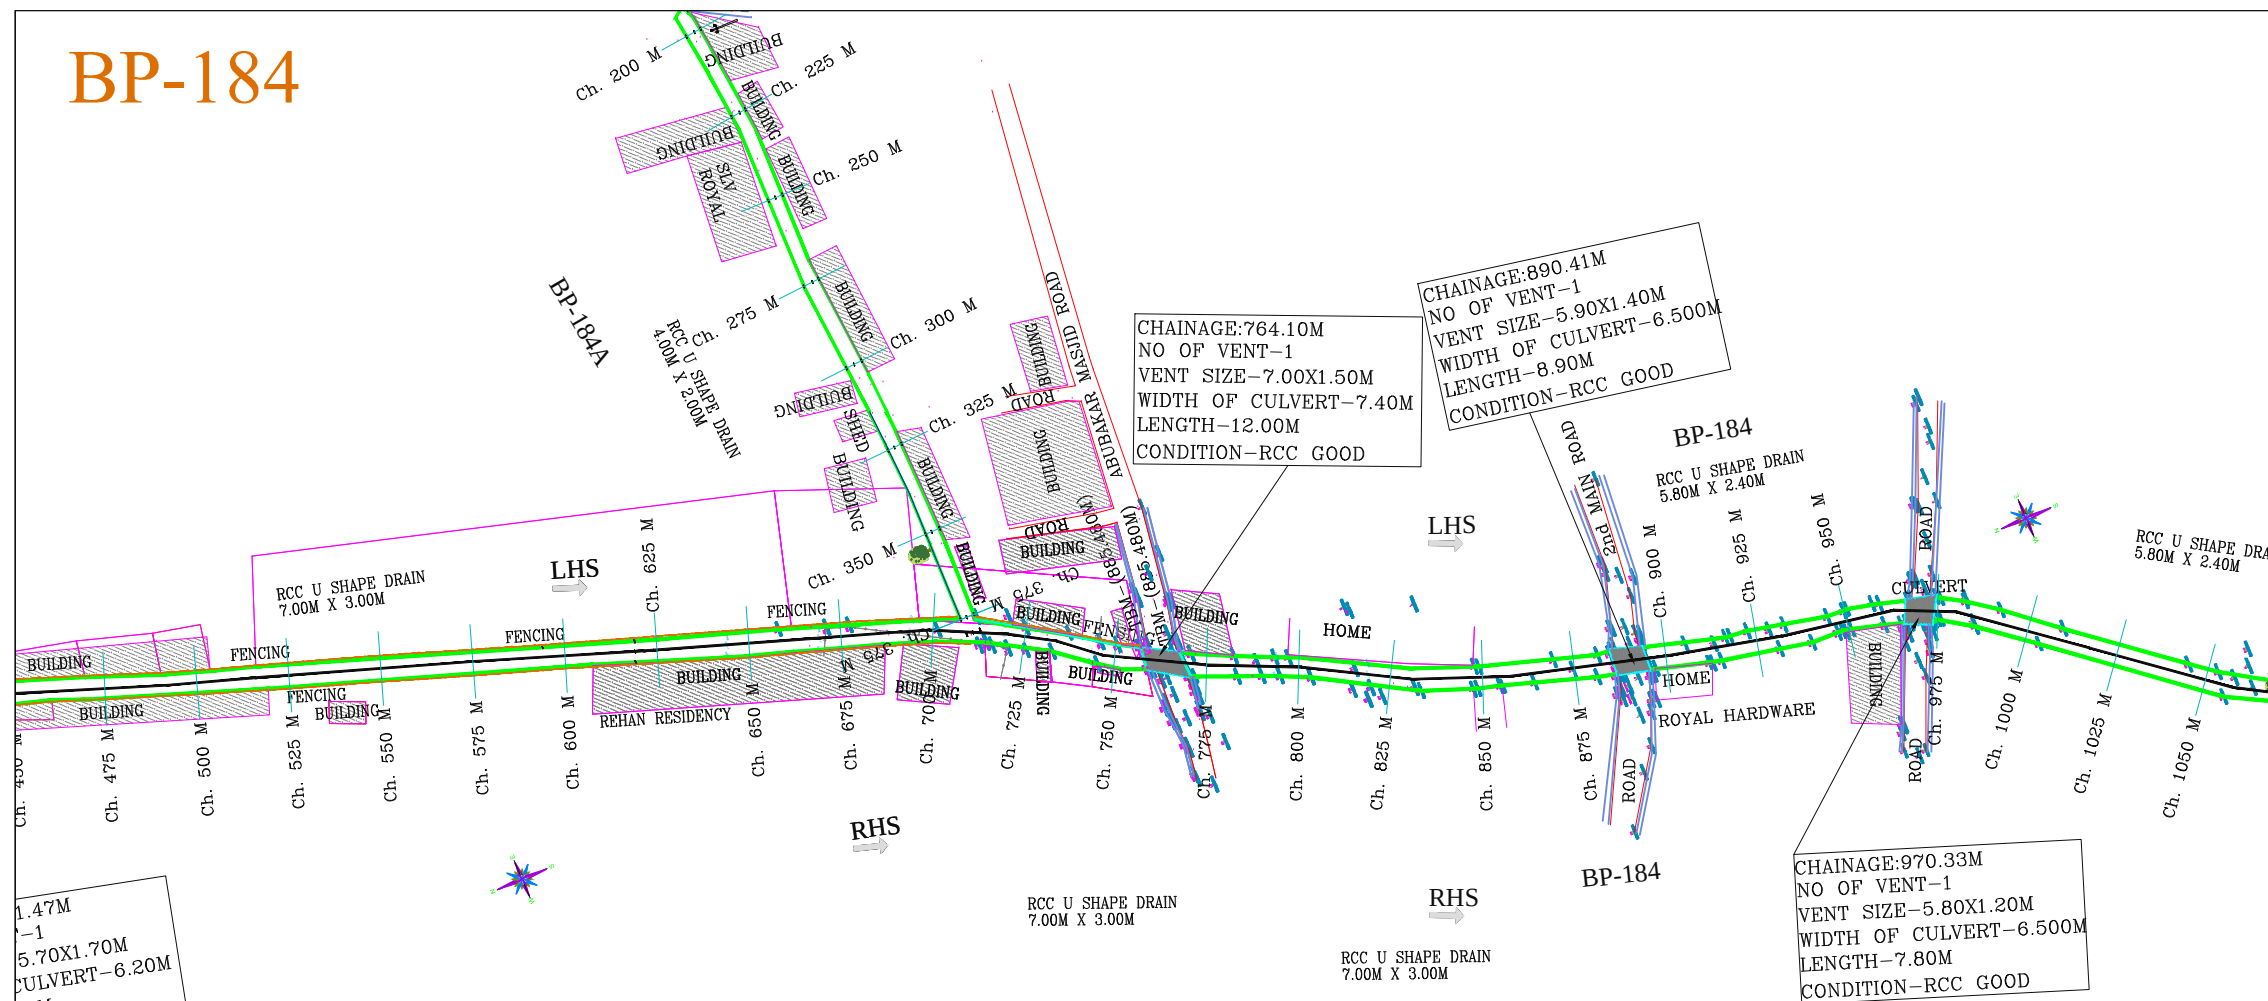


NOTES:—

01. ALL CHANGES AND LEVELS ARE IN METRE.
02. NOT SCALE THIS DRAWING. ONLY WRITTEN DIMENSIONS SHALL BE FOLLOWED.
03. THE LEVELS AND PROPOSED DRAIN DETAILS SHOWN ALL ARE AS PER EXISTING SITE CONDITIONS
04. ALL DETAILS INDICATED IN THE DRAWINGS ARE WITH RESPECT TO DIRECTION OF FLOW.
05. TO BE READ IN CONJUNCTION WITH RELEVANT DESIGN REPORTS AND DRAWINGS
06. GROUND LEVEL INDICATED IN THE DRAWING IS THE LOWEST LEVEL EITHER ON L.H.S/R.H.S OF THE DRAIN
07. FOR DETAILS REGARDING DRAIN WIDENING, ALIGNMENT MODIFICATION, SERVICE ROAD FORMATION ETC., RELEVANT REPORTS, STRIP PLAN & DRAWINGS TO BE REFERRED.
08. FOR STRUCTURAL DETAILS FOR RCC RETAINING WALLS, OTHER STRUCTURES RELEVANT DRAWING TO BE REFERRED.
09. EXPANSION JOINTS TO BE PROVIDED AT EVERY 20m INTERVAL FOR RCC BOX DRAIN, RCC RETAINING WALL, DRAIN BED ETC.
10. PROPER CARE SHOULD BE TAKEN FOR DRAIN ADJOINING STRUCTURES, WHILE EXECUTING THE WORK.
11. DISCREPANCIES IF ANY, OWING TO SITE CONDITIONS SHALL BE BROUGHT TO THE NOTICE OF ENGINEER-IN-CHARGE BEFORE EXECUTION.
12. AFTER DESILTING, CAVITIES TO BE FILLED, ERODED STONES TO BE RESTORED, POINTING & PLASTERING TO BE PROVIDED ON BOTH SIDES AS PER THE PROPOSALS SUGGESTED IN THE REPORT

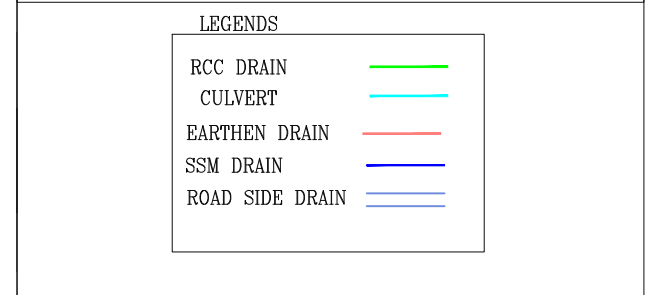


CLIENT:- BRUHATH BENGALURU MAHANAGARA PALIKE		CONSULTANT :								PRINT SCALE:1:2000	
		BVH CONSULTING ENGINEERS								SHEET NO: 2	
BP-184		NAME OF WORK:- CONSTRUCTION AND REMODELLING OF SWD BP-184 FROM THANISANDRA MAIN ROAD TO JOINING BP-183,ELEMENT MALL BALANACE PORTION IN BYATARAYANAPURA CONSTITUENCY IN YELAHANKA ZONE		#41/2, 6TH MAIN ROAD, JNANAJYOTHI NAGARA, JNANA BHARATHI, BANGALORE – 560 056 PH: 9964339888, TELE PHONE: (080) 23241948, E-mail: mbnk2278@yahoo.com		CONSULTANT		ASSISTANT. ENGINEER SWD YELAHANKA ZONE BBMP	ASSt.EXECUTIVE ENGINEER SWD YELAHANKA ZONE BBMP	EXECUTIVE ENGINEER SWD YELAHANKA ZONE BBMP	CHIEF ENGINEER SWD BBMP
NOTE :- THIS DRAWING IS THE PROPERTY OF BVH CONSULTING ENGINEERS PVT LTD IT SHOULD NOT BE USED, COPIED OR REPRODUCED WITHOUT OUR WRITTEN PERMISSION.											

BP-191

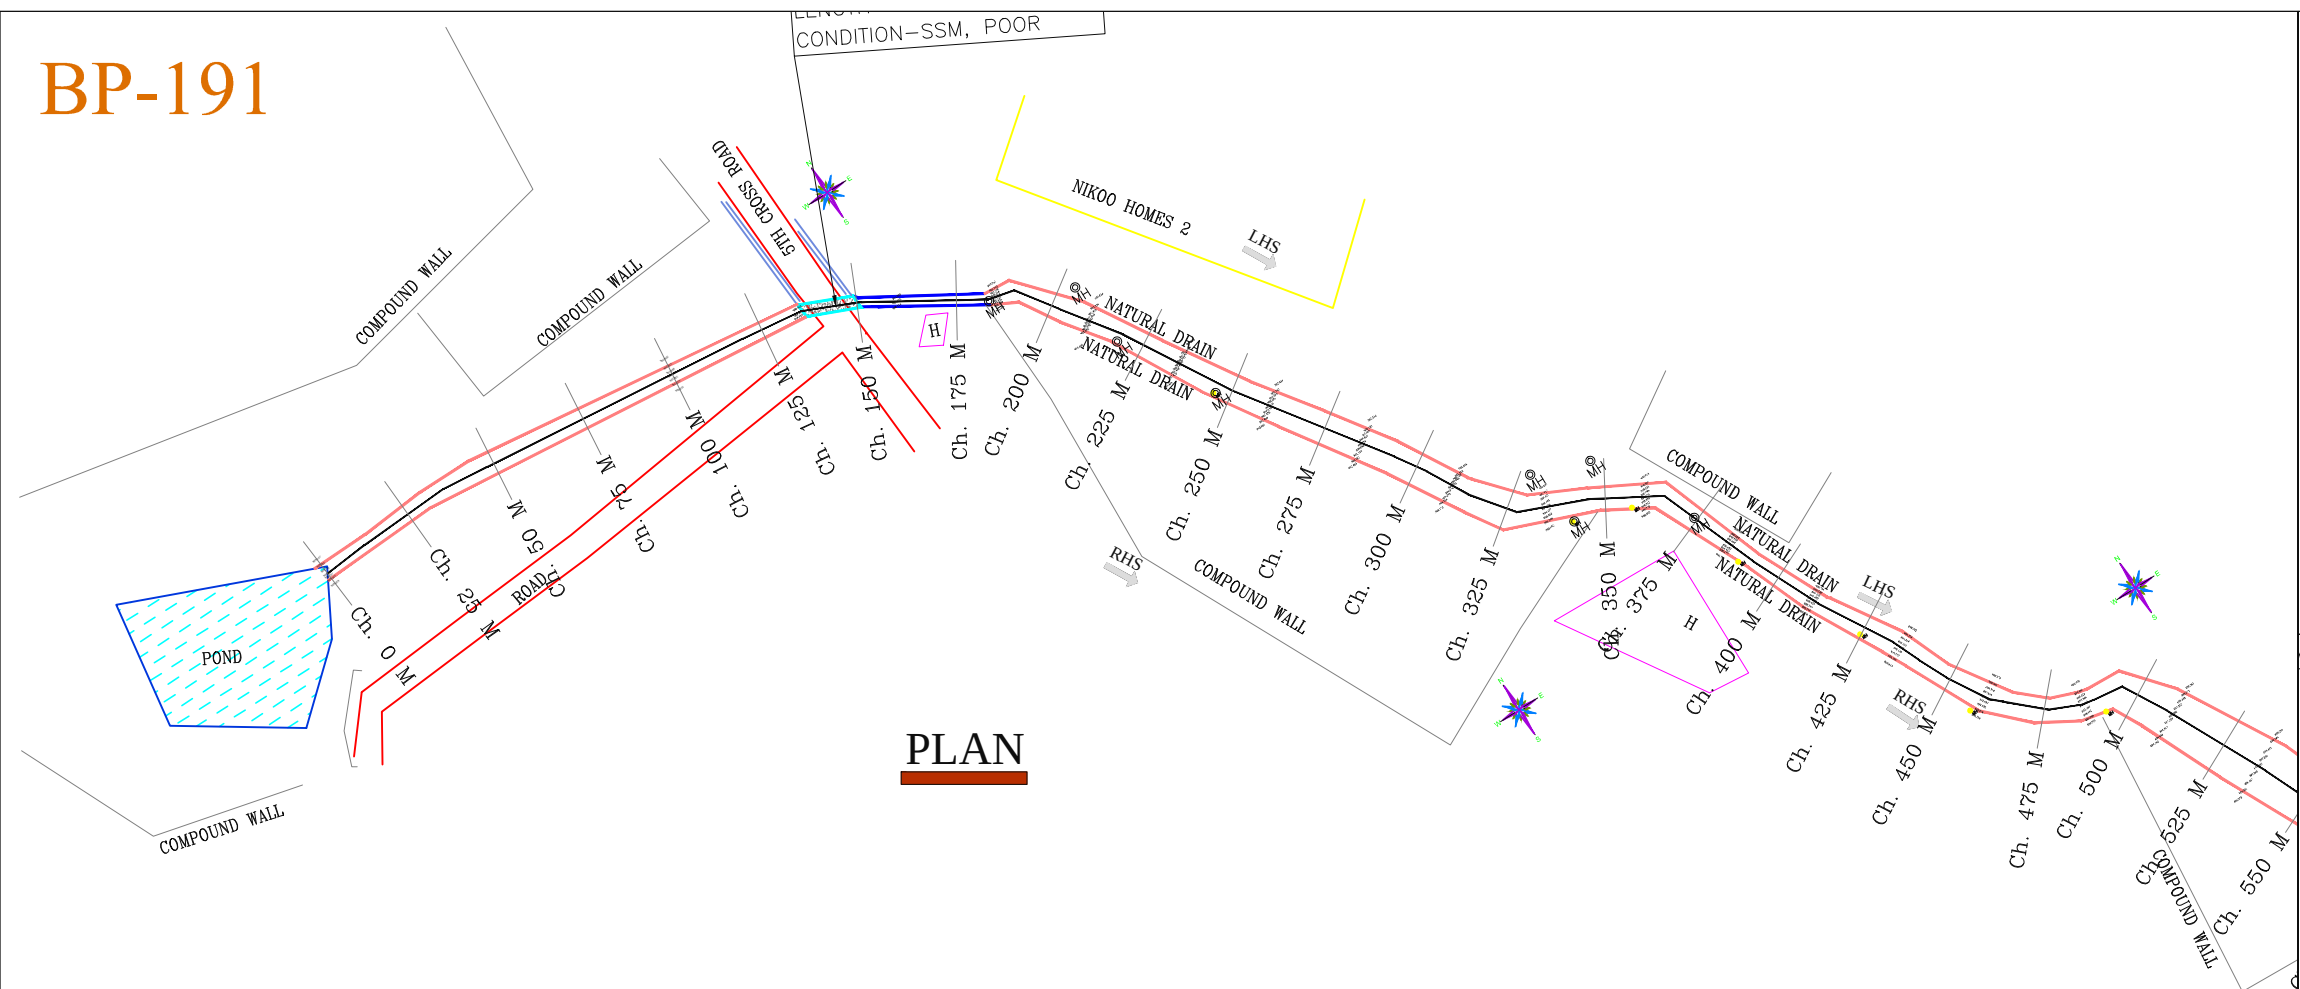

PLAN

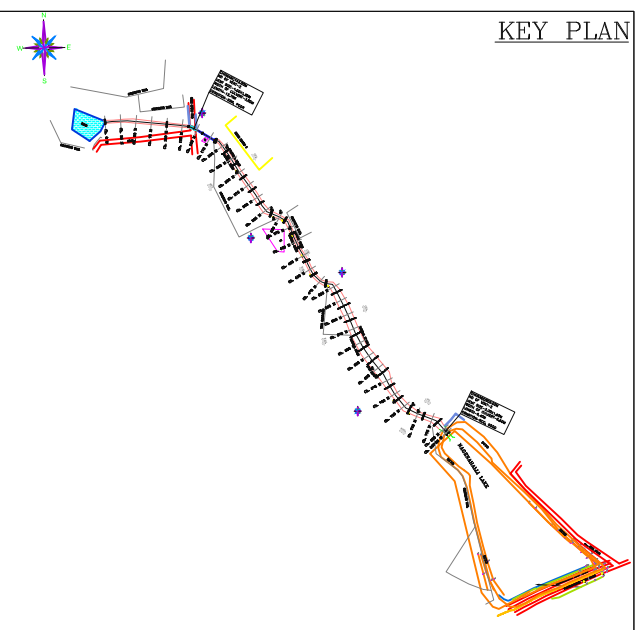

KEY PLAN

LEGEND


TBM, GATE WALL		
ROAD, STORM WATER DRAIN, SSM/RETAINING WALL		
BUILDING, TEMPLE, MUSJID, TRANSFORMER		
HIGH TENSION LINE, ELECTRICPOLE, TREE	HT LINE	
MANHOLE, CULVERT, BRIDGE	MH	
FENCE, LAKE		LAKE
SLAB COVERED DRAIN, RAILWAY LINE		
BUND, BOREWELL, WATER TANK, HANDPUMP	BUND	

NOTES:-

01. ALL CHAINAGES AND LEVELS ARE IN METRE.
02. DO NOT SCALE THIS DRAWING. ONLY WRITTEN DIMENSIONS SHALL BE FOLLOWED.
03. THE LEVELS AND PROPOSED DRAIN DETAILS SHOWN ALL ARE AS PER EXISTING SITE CONDITIONS
04. ALL DETAILS INDICATED IN THE DRAWINGS ARE WITH RESPECT TO DIRECTION OF FLOW.
05. TO BE READ IN CONJUNCTION WITH RELEVANT DESIGN REPORTS AND DRAWINGS
06. GROUND LEVEL INDICATED IN THE DRAWING IS THE LOWEST LEVEL EITHER ON L.H.S/R.H.S OF THE DRAIN
07. FOR DETAILS REGARDING DRAIN WIDENING, ALIGNMENT MODIFICATION, SERVICE ROAD FORMATION ETC., RELEVANT REPORTS, STRIP PLAN & DRAWINGS TO BE REFERED.
08. FOR STRUCTURAL DETAILS FOR RCC RETAINING WALLS, OTHER STRUCTURES RELEVANT DRAWING TO BE REFERED.
09. EXPANSION JOINTS TO BE PROVIDED AT EVERY 20m. INTERVAL FOR RCC BOX DRAIN, RCC RETAINING WALL, DRAIN BED ETC.
10. PROPER CARE SHOULD BE TAKEN FOR DRAIN ADJOINING STRUCTURES, WHILE EXECUTING THE WORK.
11. DISCREPANCIES IF ANY, OWING TO SITE CONDITIONS SHALL BE BROUGHT TO THE NOTICE OF ENGINEER-IN-CHARGE BEFORE EXECUTION.
12. AFTER DESILTING, CAVITIES TO BE FILLED, ERODED STONES TO BE RESTORED, POINTING & PLASTERING TO BE PROVIDED ON BOTH SIDES AS PER THE PROPOSALS SUGGESTED IN THE REPORT



LEGENDS

RCC DRAIN	
CULVERT	
EARTHEN DRAIN	
SSM DRAIN	
ROAD SIDE DRAIN	

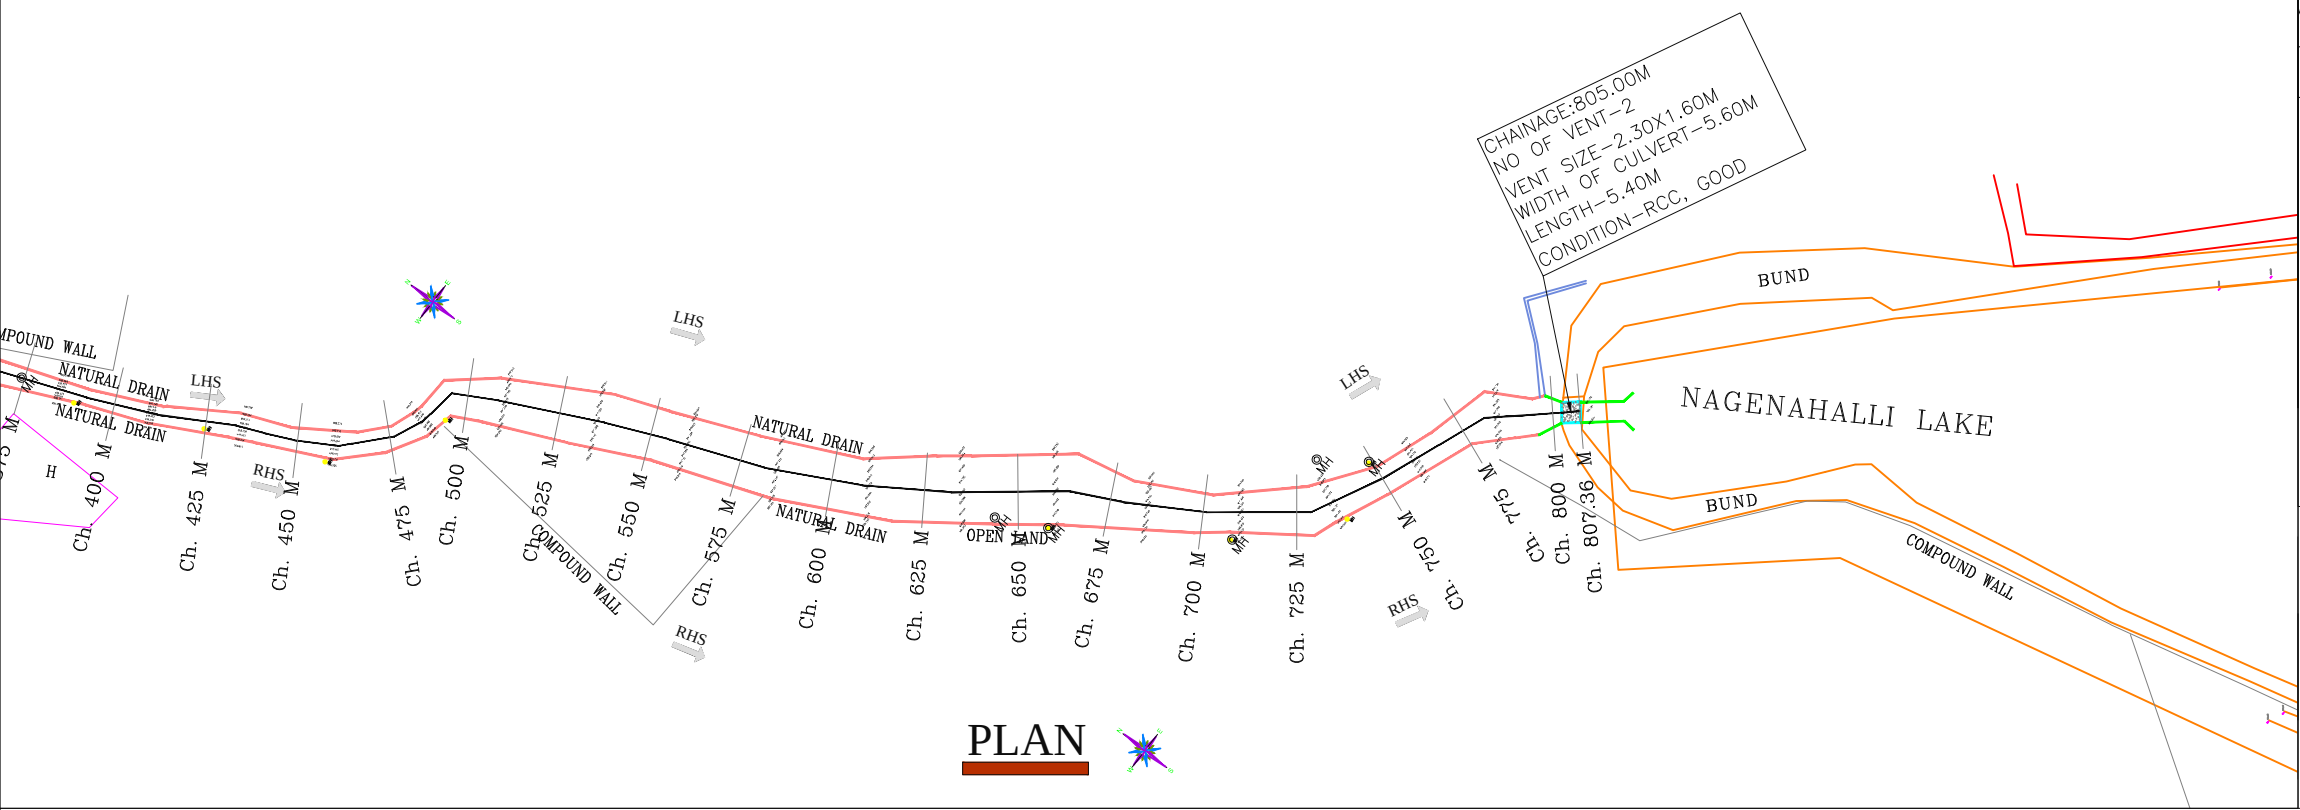


PLAN

CLIENT:- BRUHATH BENGALURU MAHANAGARA PALIKE NAME OF WORK:- CONSTRUCTION AND REMODELLING OF SWD BP-191 DEVIN IDIRA PARADISE K G CHOKKANAHALLI, BHARATIYA CITY TO NAGANAHALLI LAKE IN BYATARAYANAPURA CONSTITUENCY IN YELAHANKA ZONE	CONSULTANT : BVH CONSULTING ENGINEERS #41/2, 6TH MAIN ROAD, JNANAJYOTHI NAGARA, JNANA BHARATHI, BANGALORE - 560 056 PH: 9964339888, TELE PHONE: (080) 23241948, E-mail: mbrnk2278@yahoo.com	CONSULTANT	ASSISTANT. ENGINEER SWD YELAHANKA ZONE BBMP	ASSt.EXECUTIVE ENGINEER SWD YELAHANKA ZONE BBMP	EXECUTIVE ENGINEER SWD YELAHANKA ZONE BBMP	CHIEF ENGINEER SWD BBMP	PRINT SCALE:1:2000
							SHEET NO: 1
							NOTE :- THIS DRAWING IS THE PROPERTY OF BVH CONSULTING ENGINEERS PVT LTD IT SHOULD NOT BE USED, COPIED OR REPRODUCED WITHOUT OUR WRITTEN PERMISSION.

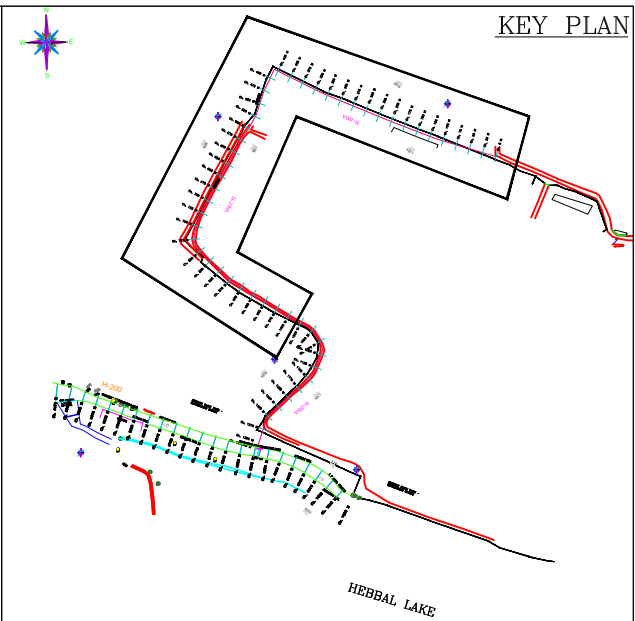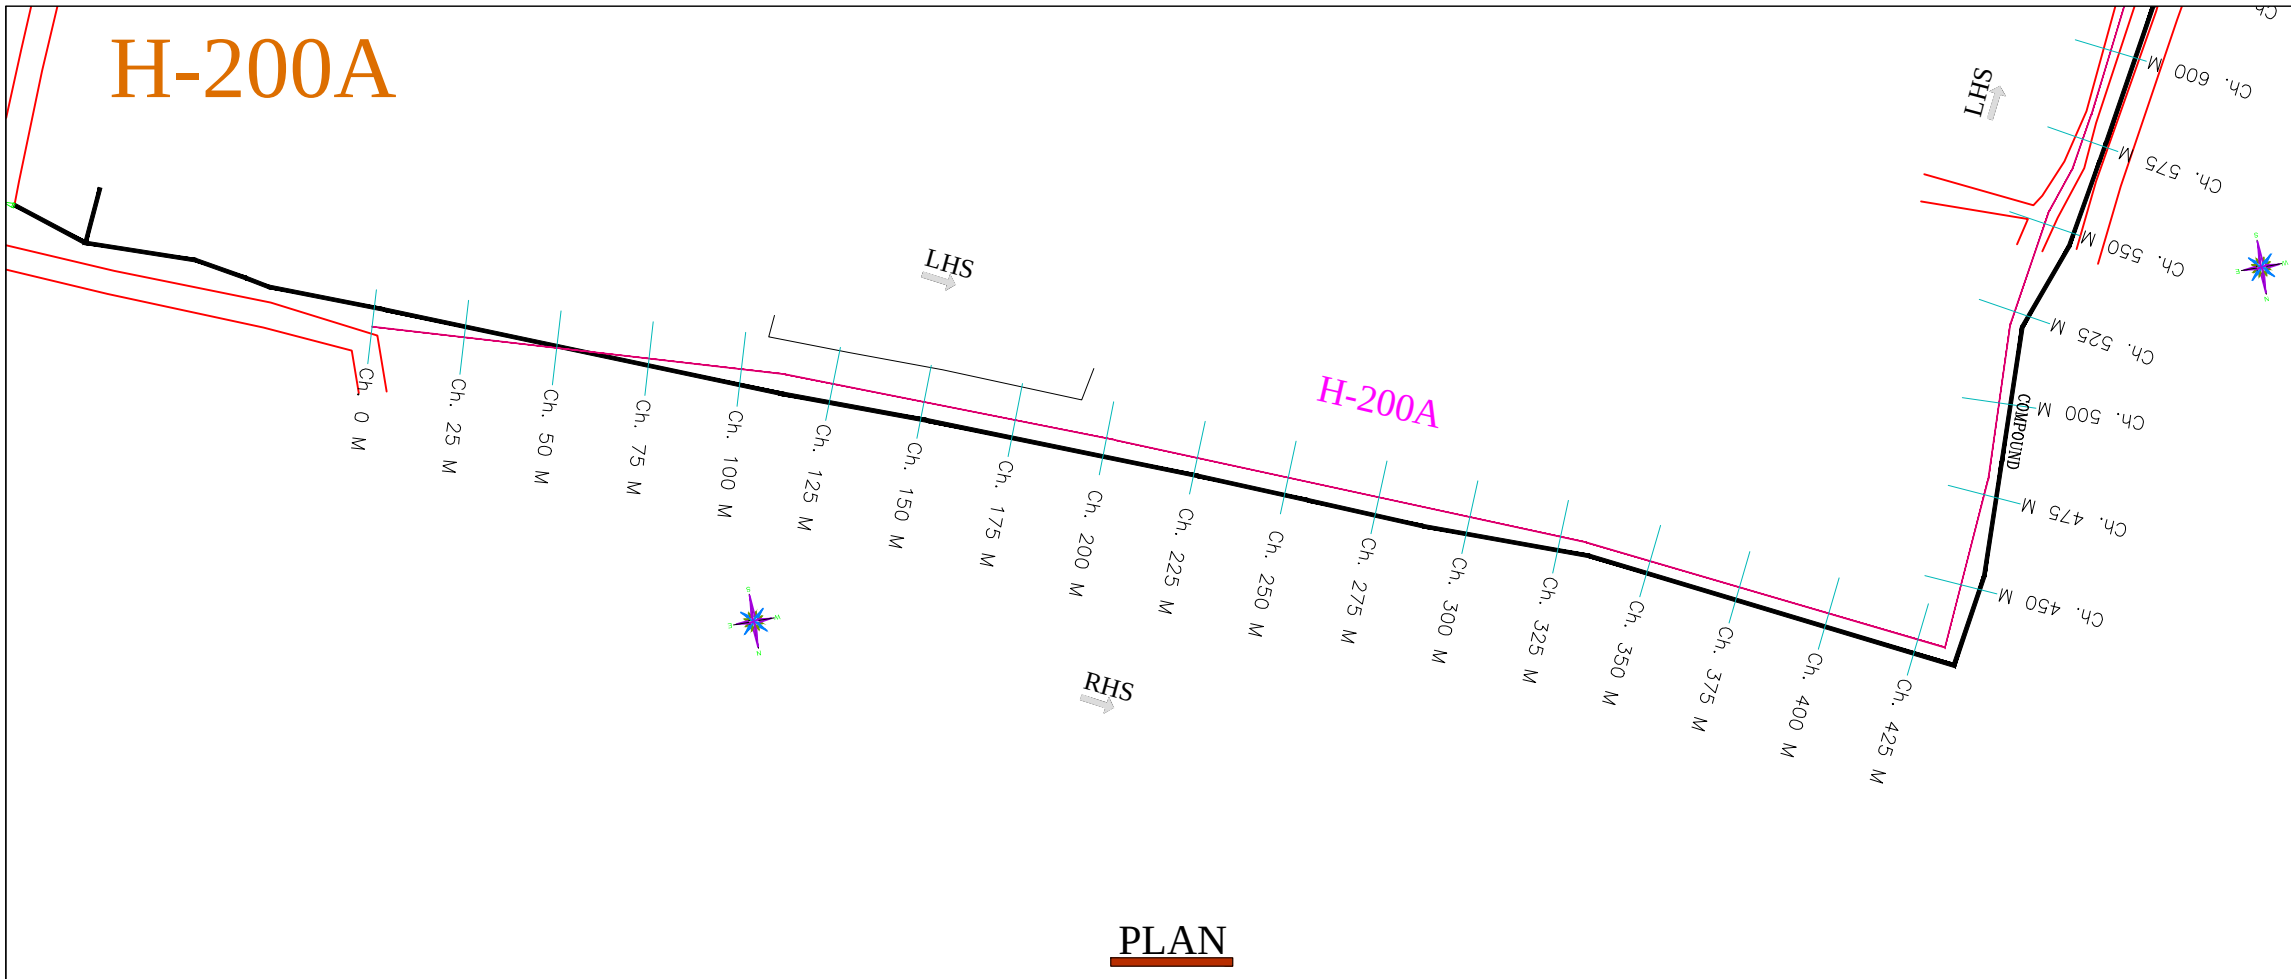

LEGEND		
TBM, GATE WALL		
ROAD, STORM WATER DRAIN, SSM/RETAINING WALL		
BUILDING, TEMPLE, MUSJID, TRANSFORMER		
HIGH TENSION LINE, ELECTRICPOLE, TREE		
MANHOLE, CULVERT, BRIDGE		
FENCE, LAKE		
SLAB COVERED DRAIN, RAILWAY LINE		
BUND, BOREWELL, WATER TANK, HANDPUMP		


- NOTES:-**
01. ALL CHAINAGES AND LEVELS ARE IN METRE.
 02. DO NOT SCALE THIS DRAWING. ONLY WRITTEN DIMENSIONS SHALL BE FOLLOWED.
 03. THE LEVELS AND PROPOSED DRAIN DETAILS SHOWN ALL ARE AS PER EXISTING SITE CONDITIONS
 04. ALL DETAILS INDICATED IN THE DRAWINGS ARE WITH RESPECT TO DIRECTION OF FLOW.
 05. TO BE READ IN CONJUNCTION WITH RELEVANT DESIGN REPORTS AND DRAWINGS
 06. GROUND LEVEL INDICATED IN THE DRAWING IS THE LOWEST LEVEL EITHER ON L.H.S/R.H.S OF THE DRAIN
 07. FOR DETAILS REGARDING DRAIN WIDENING, ALIGNMENT MODIFICATION, SERVICE ROAD FORMATION ETC., RELEVANT REPORTS, STRIP PLAN & DRAWINGS TO BE REFERRED.
 08. FOR STRUCTURAL DETAILS FOR RCC RETAINING WALLS, OTHER STRUCTURES RELEVANT DRAWING TO BE REFERRED.
 09. EXPANSION JOINTS TO BE PROVIDED AT EVERY 20m INTERVAL FOR RCC BOX DRAIN, RCC RETAINING WALL, DRAIN BED ETC.
 10. PROPER CARE SHOULD BE TAKEN FOR DRAIN ADJOINING STRUCTURES, WHILE EXECUTING THE WORK.
 11. DISCREPANCIES IF ANY, OWING TO SITE CONDITIONS SHALL BE BROUGHT TO THE NOTICE OF ENGINEER-IN-CHARGE BEFORE EXECUTION.
 12. AFTER DESILTING, CAVITIES TO BE FILLED, ERODED STONES TO BE RESTORED, POINTING & PLASTERING TO BE PROVIDED ON BOTH SIDES AS PER THE PROPOSALS SUGGESTED IN THE REPORT

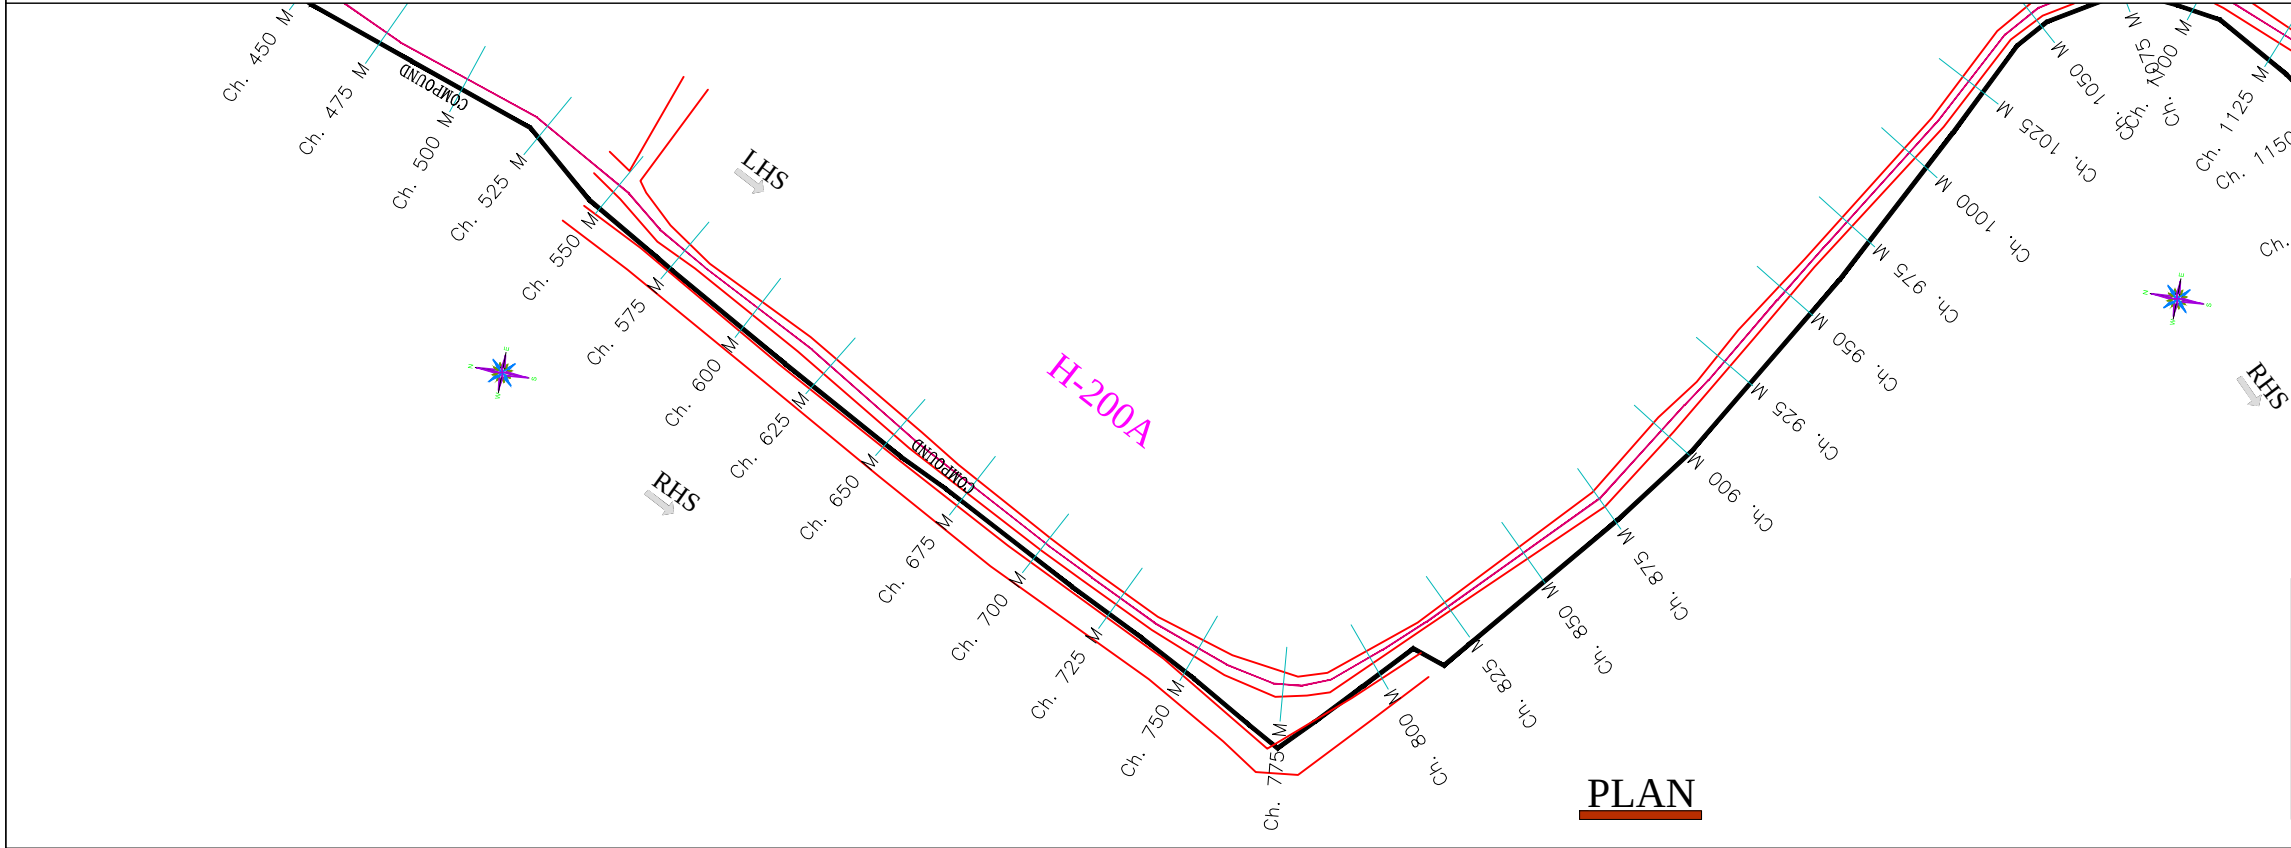


LEGENDS	
RCC DRAIN	
CULVERT	
EARTHEN DRAIN	
SSM DRAIN	
ROAD SIDE DRAIN	

CLIENT:- BRUHATH BENGALURU MAHANAGARA PALIKE	CONSULTANT : BVH CONSULTING ENGINEERS #41/2, 6TH MAIN ROAD, JNANAJYOTHI NAGARA, JNANA BHARATHI, BANGALORE – 560 056 PH: 9964339888, TELE PHONE: (080) 23241948, E-mail: mbnk2278@yahoo.com	CONSULTANT	ASSISTANT. ENGINEER SWD YELAHANKA ZONE BBMP	ASSt.EXECUTIVE ENGINEER SWD YELAHANKA ZONE BBMP	EXECUTIVE ENGINEER SWD YELAHANKA ZONE BBMP	CHIEF ENGINEER SWD BBMP	PRINT SCALE:1:2000
							SHEET NO: 1
							NOTE :- THIS DRAWING IS THE PROPERTY OF BVH CONSULTING ENGINEERS PVT LTD IT SHOULD NOT BE USED, COPIED OR REPRODUCED WITHOUT OUR WRITTEN PERMISSION.

H-200A

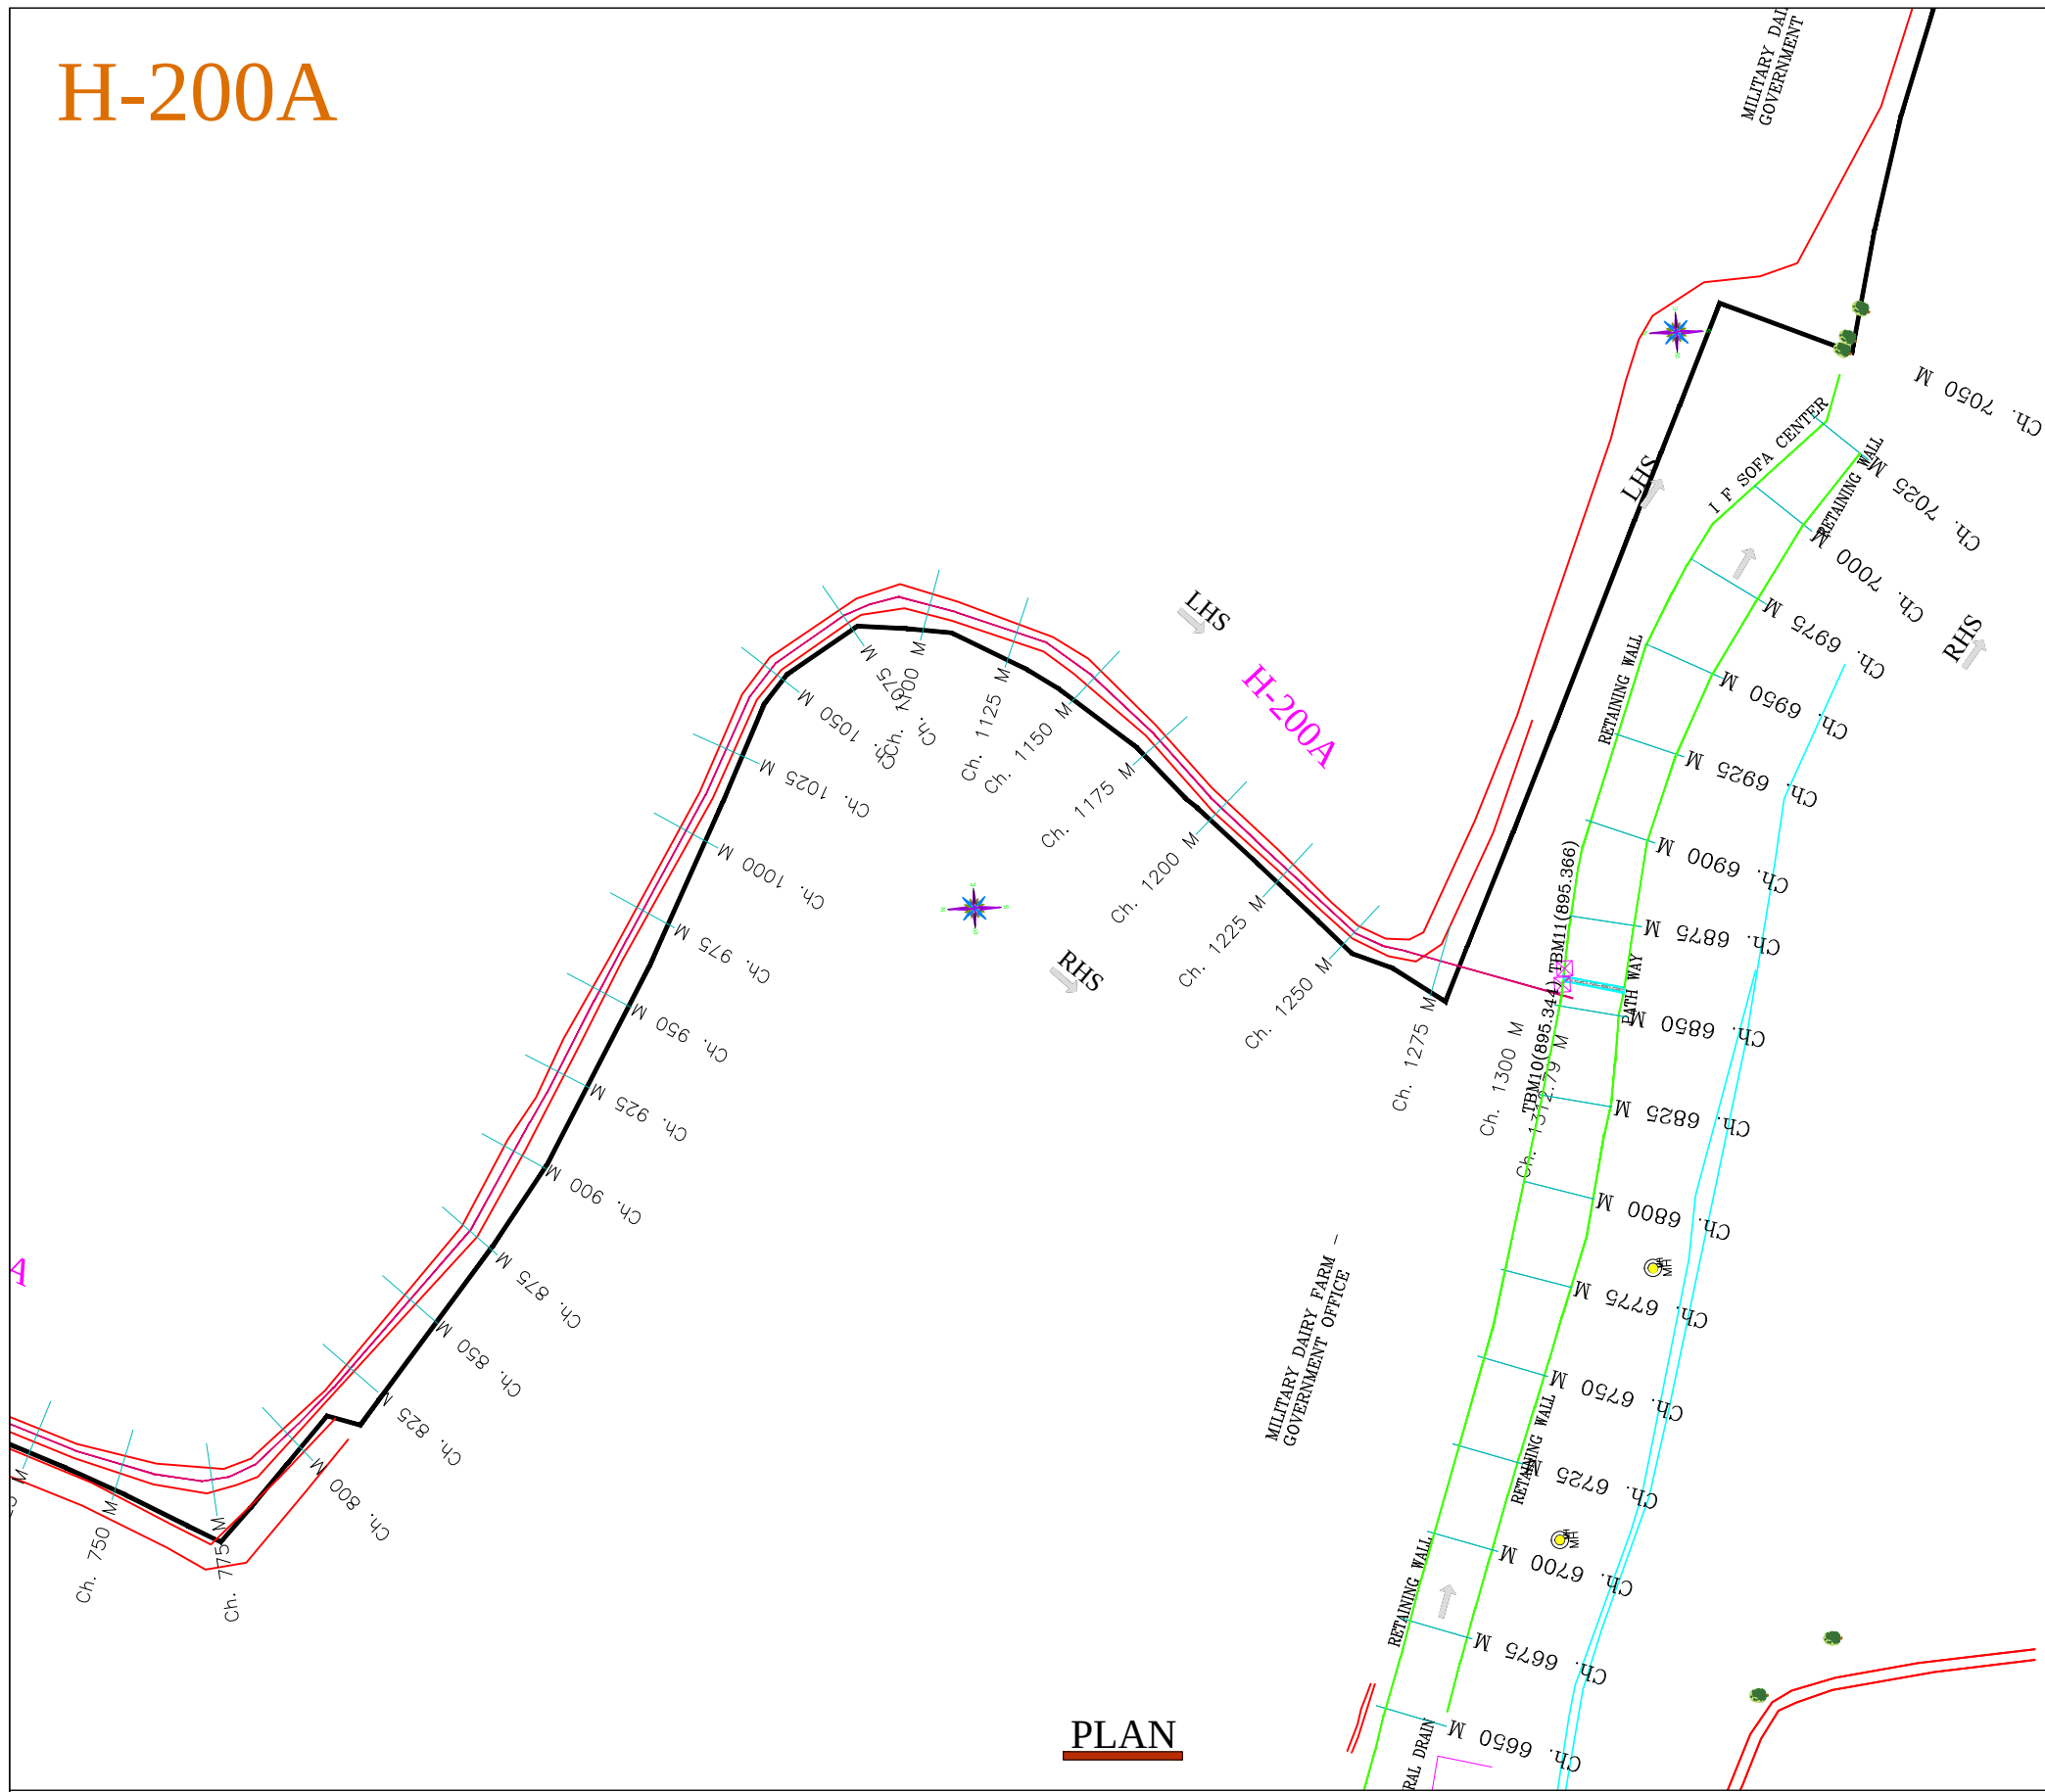

PLAN

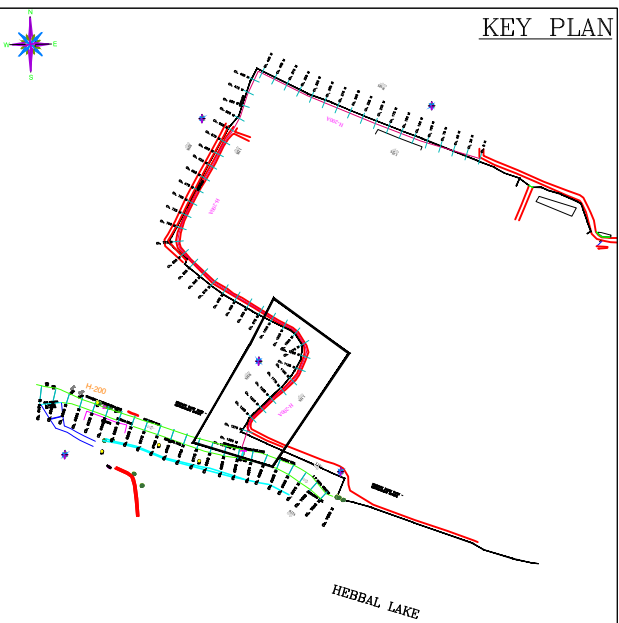

KEY PLAN

LEGEND

TBM, GATE WALL		
ROAD, STORM WATER DRAIN, SSM/RETAINING WALL		
BUILDING, TEMPLE, MUSJID, TRANSFORMER		
HIGH TENSION LINE, ELECTRICPOLE, TREE		
MANHOLE, CULVERT, BRIDGE		
FENCE, LAKE		
SLAB COVERED DRAIN, RAILWAY LINE		
BUND, BOREWELL, WATER TANK, HANDPUMP		

NOTES:-

01. ALL CHAINAGES AND LEVELS ARE IN METRE.
02. DO NOT SCALE THIS DRAWING. ONLY WRITTEN DIMENSIONS SHALL BE FOLLOWED.
03. THE LEVELS AND PROPOSED DRAIN DETAILS SHOWN ALL ARE AS PER EXISTING SITE CONDITIONS
04. ALL DETAILS INDICATED IN THE DRAWINGS ARE WITH RESPECT TO DIRECTION OF FLOW.
05. TO BE READ IN CONJUNCTION WITH RELEVANT DESIGN REPORTS AND DRAWINGS
06. GROUND LEVEL INDICATED IN THE DRAWING IS THE LOWEST LEVEL EITHER ON L.H.S/R.H.S OF THE DRAIN
07. FOR DETAILS REGARDING DRAIN WIDENING, ALIGNMENT MODIFICATION, SERVICE ROAD FORMATION ETC., RELEVANT REPORTS, STRIP PLAN & DRAWINGS TO BE REFERRED.
08. FOR STRUCTURAL DETAILS FOR RCC RETAINING WALLS, OTHER STRUCTURES RELEVANT DRAWING TO BE REFERRED.
09. EXPANSION JOINTS TO BE PROVIDED AT EVERY 20m INTERVAL FOR RCC BOX DRAIN, RCC RETAINING WALL, DRAIN BED ETC.
10. PROPER CARE SHOULD BE TAKEN FOR DRAIN ADJOINING STRUCTURES, WHILE EXECUTING THE WORK.
11. DISCREPANCIES IF ANY, OWING TO SITE CONDITIONS SHALL BE BROUGHT TO THE NOTICE OF ENGINEER-IN-CHARGE BEFORE EXECUTION.
12. AFTER DESILTING, CAVITIES TO BE FILLED, ERODED STONES TO BE RESTORED, POINTING & PLASTERING TO BE PROVIDED ON BOTH SIDES AS PER THE PROPOSALS SUGGESTED IN THE REPORT



LEGENDS

RCC DRAIN	
CULVERT	
EARTHEN DRAIN	
SSM DRAIN	
ROAD SIDE DRAIN	

CLIENT:- BRUHATH BENGALURU MAHANAGARA PALIKE	CONSULTANT : BVH CONSULTING ENGINEERS #41/2, 6TH MAIN ROAD, JNANAJYOTHI NAGARA, JNANA BHARATHI, BANGALORE - 560 056 PH: 9964339888, TELE PHONE: (080) 23241948, E-mail: mbnk2278@yahoo.com	CONSULTANT	ASSISTANT. ENGINEER SWD YELAHANKA ZONE BBMP	ASSt.EXECUTIVE ENGINEER SWD YELAHANKA ZONE BBMP	EXECUTIVE ENGINEER SWD YELAHANKA ZONE BBMP	CHIEF ENGINEER SWD BBMP	PRINT SCALE:1:2000
							SHEET NO: 2
							NOTE :- THIS DRAWING IS THE PROPERTY OF BVH CONSULTING ENGINEERS PVT LTD IT SHOULD NOT BE USED, COPIED OR REPRODUCED WITHOUT OUR WRITTEN PERMISSION.

NAME OF WORK:-CONSTRUCTION AND REMODELLING OF
SWD H-200-A MILITARY DIARY FARM SANJEEVINI NAGARA
TO JOINING H-200 IN BYATARAYANAPURA CONSTITUENCY IN
YELAHANKA ZONE

H-200C

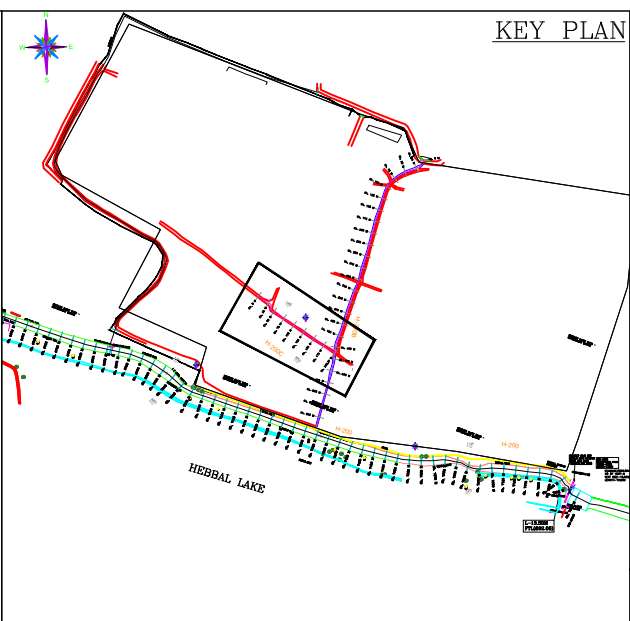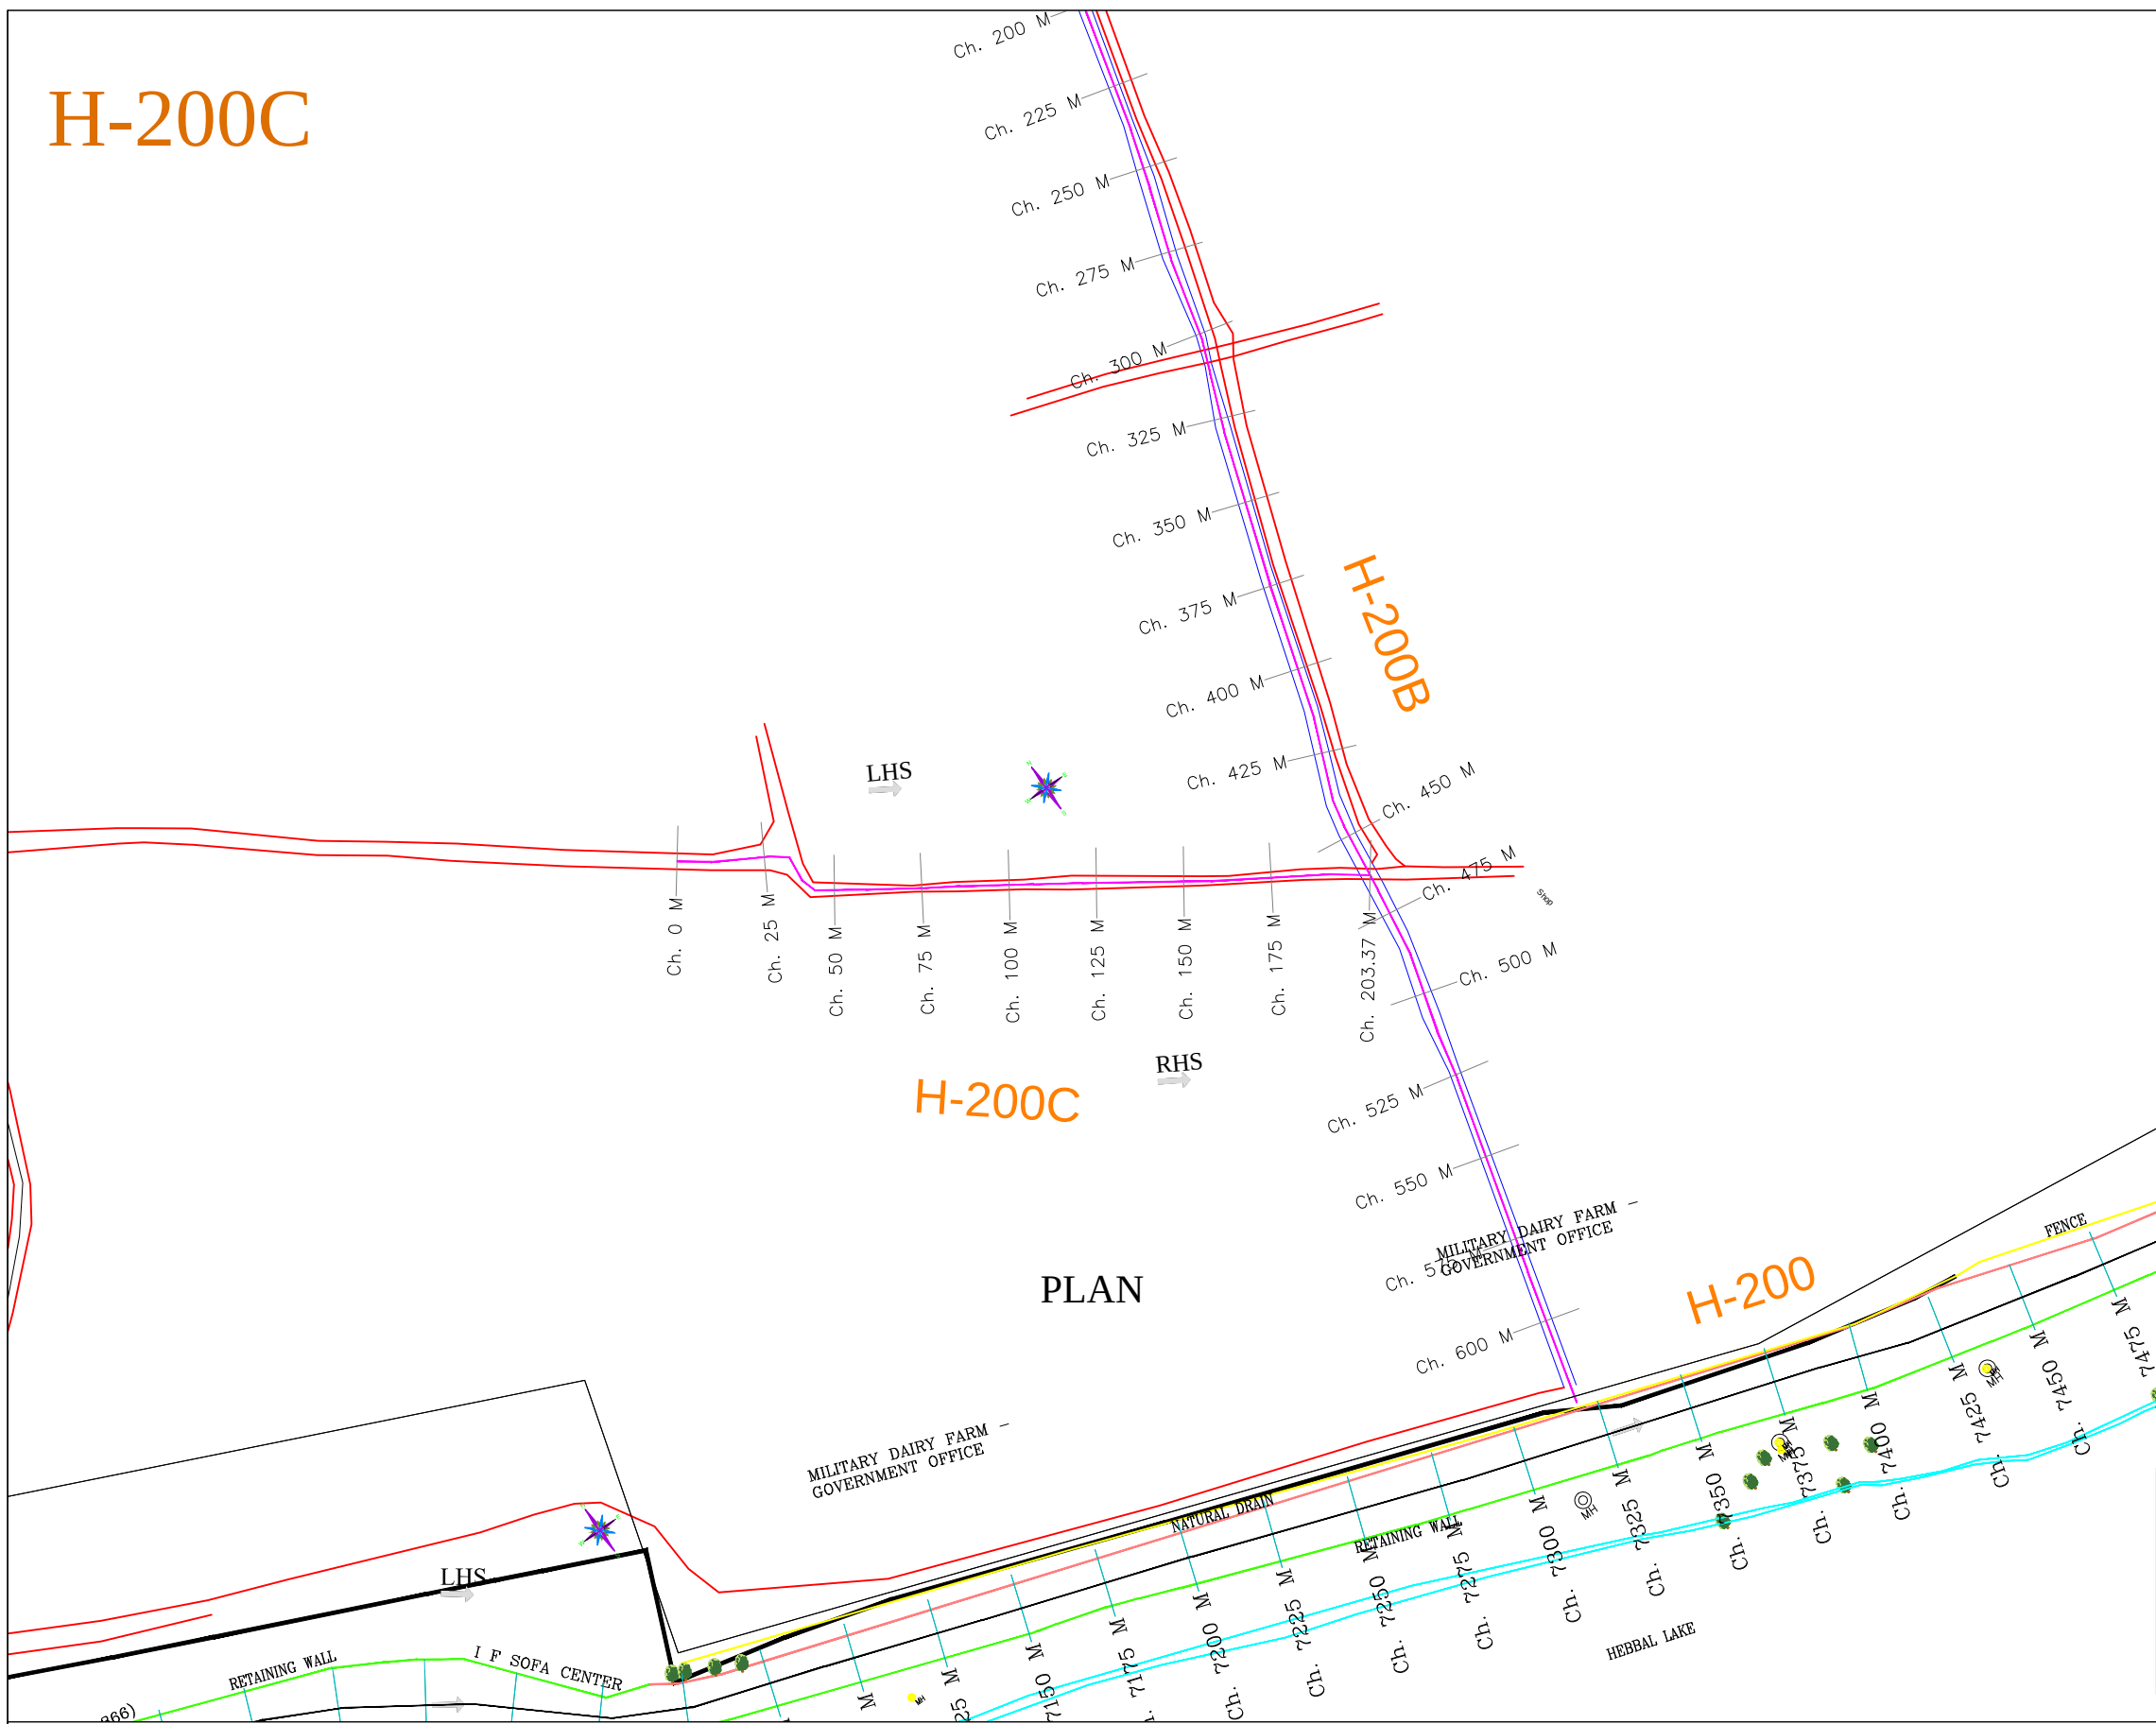


LEGEND	
TBM, GATE WALL	
ROAD, STORM WATER DRAIN, SSM/RETAINING WALL	
BUILDING, TEMPLE, MUSJID, TRANSFORMER	
HIGH TENSION LINE, ELECTRICPOLE, TREE	
MANHOLE, CULVERT, BRIDGE	
FENCE, LAKE	
SLAB COVERED DRAIN, RAILWAY LINE	
BUND, BOREWELL, WATER TANK, HANDPUMP	

- NOTES:-**
01. ALL CHAINAGES AND LEVELS ARE IN METRE.
 02. DO NOT SCALE THIS DRAWING. ONLY WRITTEN DIMENSIONS SHALL BE FOLLOWED.
 03. THE LEVELS AND PROPOSED DRAIN DETAILS SHOWN ALL ARE AS PER EXISTING SITE CONDITIONS
 04. ALL DETAILS INDICATED IN THE DRAWINGS ARE WITH RESPECT TO DIRECTION OF FLOW.
 05. TO BE READ IN CONJUNCTION WITH RELEVANT DESIGN REPORTS AND DRAWINGS
 06. GROUND LEVEL INDICATED IN THE DRAWING IS THE LOWEST LEVEL EITHER ON L.H.S/R.H.S OF THE DRAIN
 07. FOR DETAILS REGARDING DRAIN WIDENING,ALIGNMENT MODIFICATION,SERVICE ROAD FORMATION ETC., RELEVANT REPORTS, STRIP PLAN & DRAWINGS TO BE REFERED.
 08. FOR STRUCTURAL DETAILS FOR RCC RETAINING WALLS, OTHER STRUCTURES RELEVANT DRAWING TO BE REFERED.
 09. EXPANSION JOINTS TO BE PROVIDED AT EVERY 20m.INTERVAL FOR RCC BOX DRAIN, RCC RETAINING WALL, DRAIN BED ETC.
 10. PROPER CARE SHOULD BE TAKEN FOR DRAIN ADJOINING STRUCTURES, WHILE EXECUTING THE WORK.
 11. DISCREPANCIES IF ANY, OWING TO SITE CONDITIONS SHALL BE BROUGHT TO THE NOTICE OF ENGINEER-IN-CHARGE BEFORE EXECUTION.
 12. AFTER DESILTING,CAVITIES TO BE FILLED,ERODED STONES TO BE RESTORED,POINTING & PLASTERING TO BE PROVIDED ON BOTH SIDES AS PER THE PROPOSALS SUGGESTED IN THE REPORT

LEGENDS	
RCC DRAIN	
CULVERT	
EARTHEN DRAIN	
SSM DRAIN	
ROAD SIDE DRAIN	

CLIENT:- BRUHATH BENGALURU MAHANAGARA PALIKE	CONSULTANT :							PRINT SCALE:1:2000
	BVH CONSULTING ENGINEERS							SHEET NO: 1
	#41/2, 6TH MAIN ROAD, JNANAJOYOTHI NAGARA, JNANA BHARATHI, BANGALORE - 560 056 PH: 9964339888, TELE PHONE: (080) 23241948, E-mail: mbnk2278@yahoo.com							NOTE :- THIS DRAWING IS THE PROPERTY OF BVH CONSULTING ENGINEERS PVT LTD IT SHOULD NOT BE USED, COPIED OR REPRODUCED WITHOUT OUR WRITTEN PERMISSION.
NAME OF WORK:-CONSTRUCTION AND REMODELLING OF SWD H-200-C MILITARY DIARY FARM SANJEEVINI NAGARA TO JOINING H-200-B IN BYATARAYANAPURA CONSTITUENCY IN YELAHANKA ZONE.		CONSULTANT	ASSISTANT. ENGINEER SWD YELAHANKA ZONE BBMP	ASSL EXECUTIVE ENGINEER SWD YELAHANKA ZONE BBMP	EXECUTIVE ENGINEER SWD YELAHANKA ZONE BBMP	CHIEF ENGINEER SWD BBMP		

BP-155-A

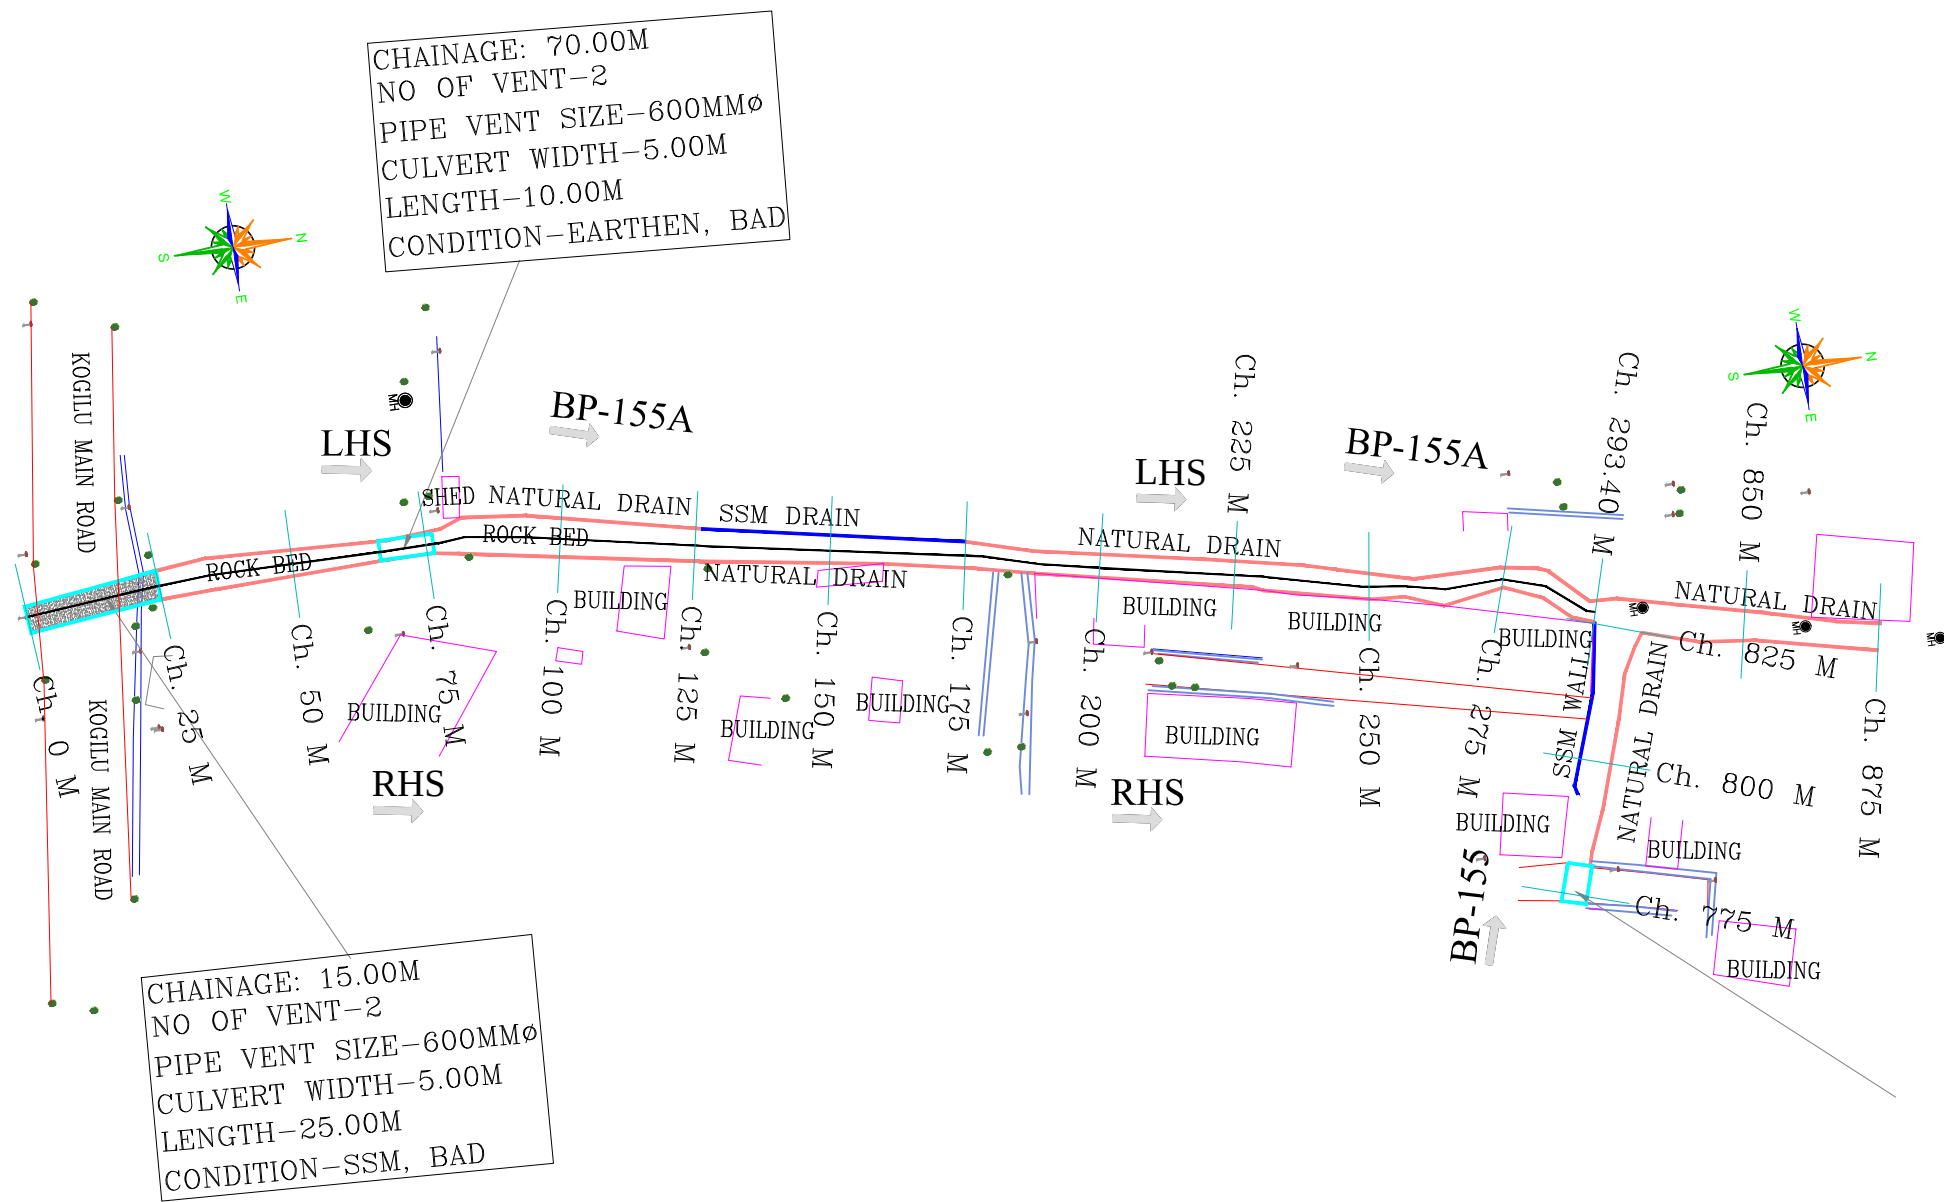

PLAN

KEY PLAN

LEGEND

TBM, GATE WALL	
ROAD, STORM WATER DRAIN, SSM/RETAINING WALL	
BUILDING, TEMPLE, MUSJID, TRANSFORMER	
HIGH TENSION LINE, ELECTRICPOLE, TREE	
MANHOLE, CULVERT, BRIDGE	
FENCE, LAKE	
SLAB COVERED DRAIN, RAILWAY LINE	
BUND, BOREWELL, WATER TANK, HANDPUMP	

- NOTES:-
01. ALL CHAINAGES AND LEVELS ARE IN METRE.
 02. DO NOT SCALE THIS DRAWING. ONLY WRITTEN DIMENSIONS SHALL BE FOLLOWED.
 03. THE LEVELS AND PROPOSED DRAIN DETAILS SHOWN ALL ARE AS PER EXISTING SITE CONDITIONS
 04. ALL DETAILS INDICATED IN THE DRAWINGS ARE WITH RESPECT TO DIRECTION OF FLOW.
 05. TO BE READ IN CONJUNCTION WITH RELEVANT DESIGN REPORTS AND DRAWINGS
 06. GROUND LEVEL INDICATED IN THE DRAWING IS THE LOWEST LEVEL EITHER ON L.H.S/R.H.S OF THE DRAIN
 07. FOR DETAILS REGARDING DRAIN WIDENING,ALIGNMENT MODIFICATION,SERVICE ROAD FORMATION ETC., RELEVANT REPORTS, STRIP PLAN & DRAWINGS TO BE REFERRED.
 08. FOR STRUCTURAL DETAILS FOR RCC RETAINING WALLS, OTHER STRUCTURES RELEVANT DRAWING TO BE REFERRED.
 09. EXPANSION JOINTS TO BE PROVIDED AT EVERY 20m.INTERVAL FOR RCC BOX DRAIN, RCC RETAINING WALL, DRAIN BED ETC.
 10. PROPER CARE SHOULD BE TAKEN FOR DRAIN ADJOINING STRUCTURES, WHILE EXECUTING THE WORK.
 11. DISCREPANCIES IF ANY, OWING TO SITE CONDITIONS SHALL BE BROUGHT TO THE NOTICE OF ENGINEER-IN-CHARGE BEFORE EXECUTION.
 12. AFTER DESILTING,CAVITIES TO BE FILLED,ERODED STONES TO BE RESTORED,POINTING & PLASTERING TO BE PROVIDED ON BOTH SIDES AS PER THE PROPOSALS SUGGESTED IN THE REPORT

LEGENDS

RCC DRAIN	
CULVERT	
EARTHEN DRAIN	
SSM DRAIN	
ROAD SIDE DRAIN	

CLIENT:- BRUHATH BENGALURU MAHANAGARA PALIKE	CONSULTANT : BVH CONSULTING ENGINEERS #41/2, 6TH MAIN ROAD, JNANAJYOTHI NAGARA, JNANA BHARATHI, BANGALORE - 560 056 PH: 9964339888, TELE PHONE: (080) 23241948, E-mail: mbnk2278@yahoo.com	CONSULTANT	ASSISTANT. ENGINEER SWD YELAHANKA ZONE BBMP	ASSt.EXECUTIVE ENGINEER SWD YELAHANKA ZONE BBMP	EXECUTIVE ENGINEER SWD YELAHANKA ZONE BBMP	CHIEF ENGINEER SWD BBMP	PRINT SCALE:1:2000
							SHEET NO: 1
							NOTE :- THIS DRAWING IS THE PROPERTY OF BVH CONSULTING ENGINEERS PVT LTD IT SHOULD NOT BE USED, COPIED OR REPRODUCED WITHOUT OUR WRITTEN PERMISSION.